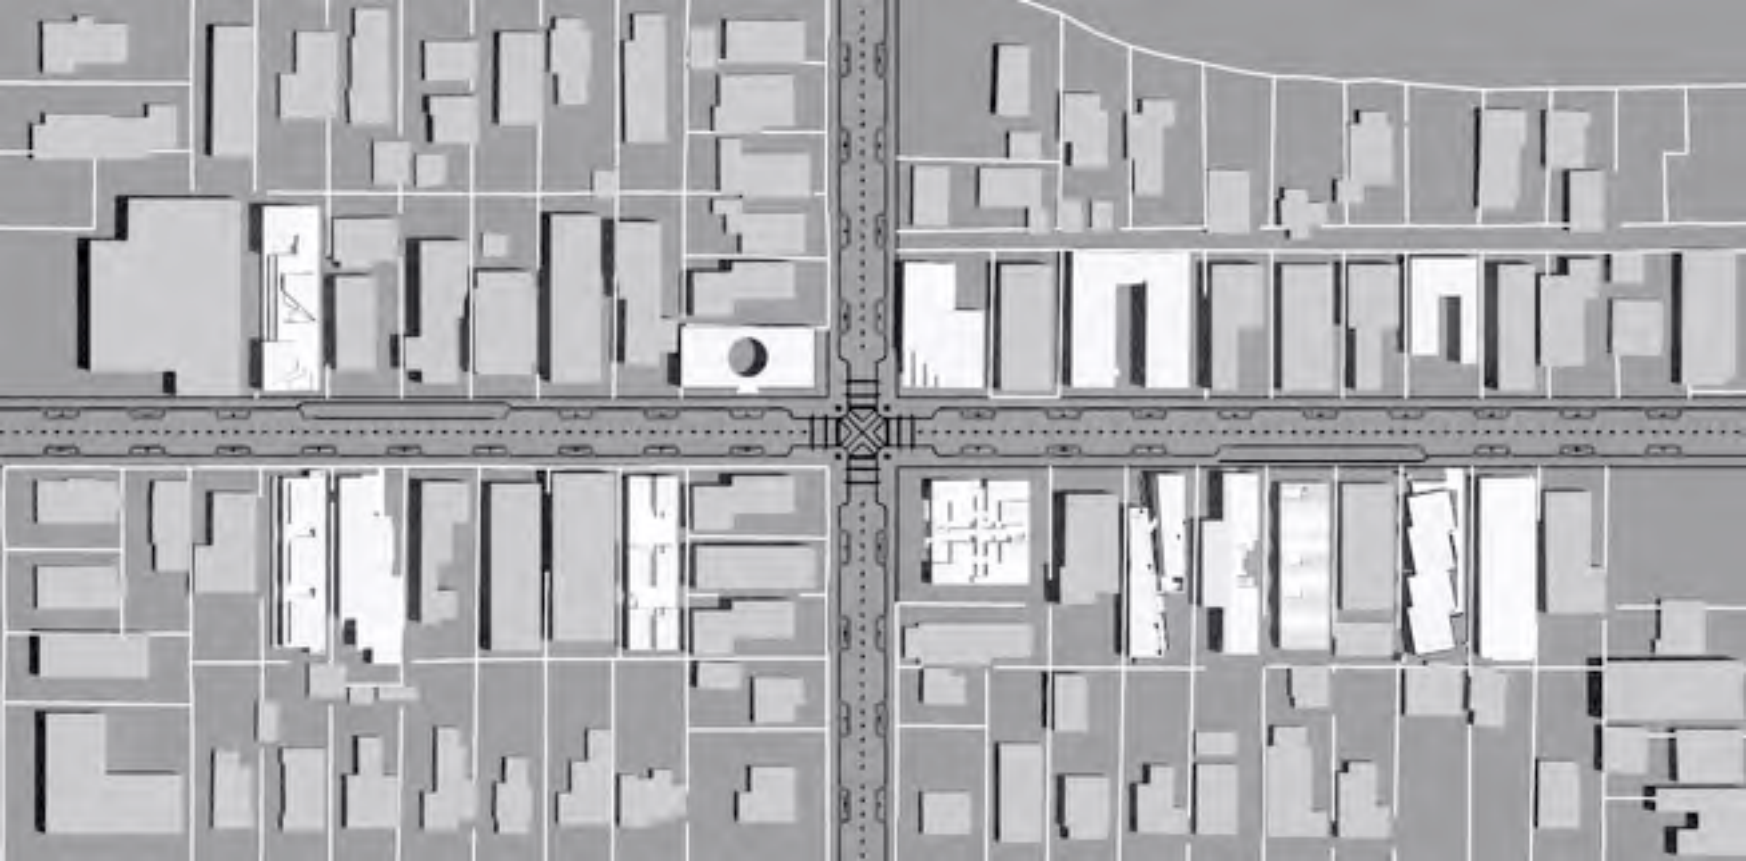

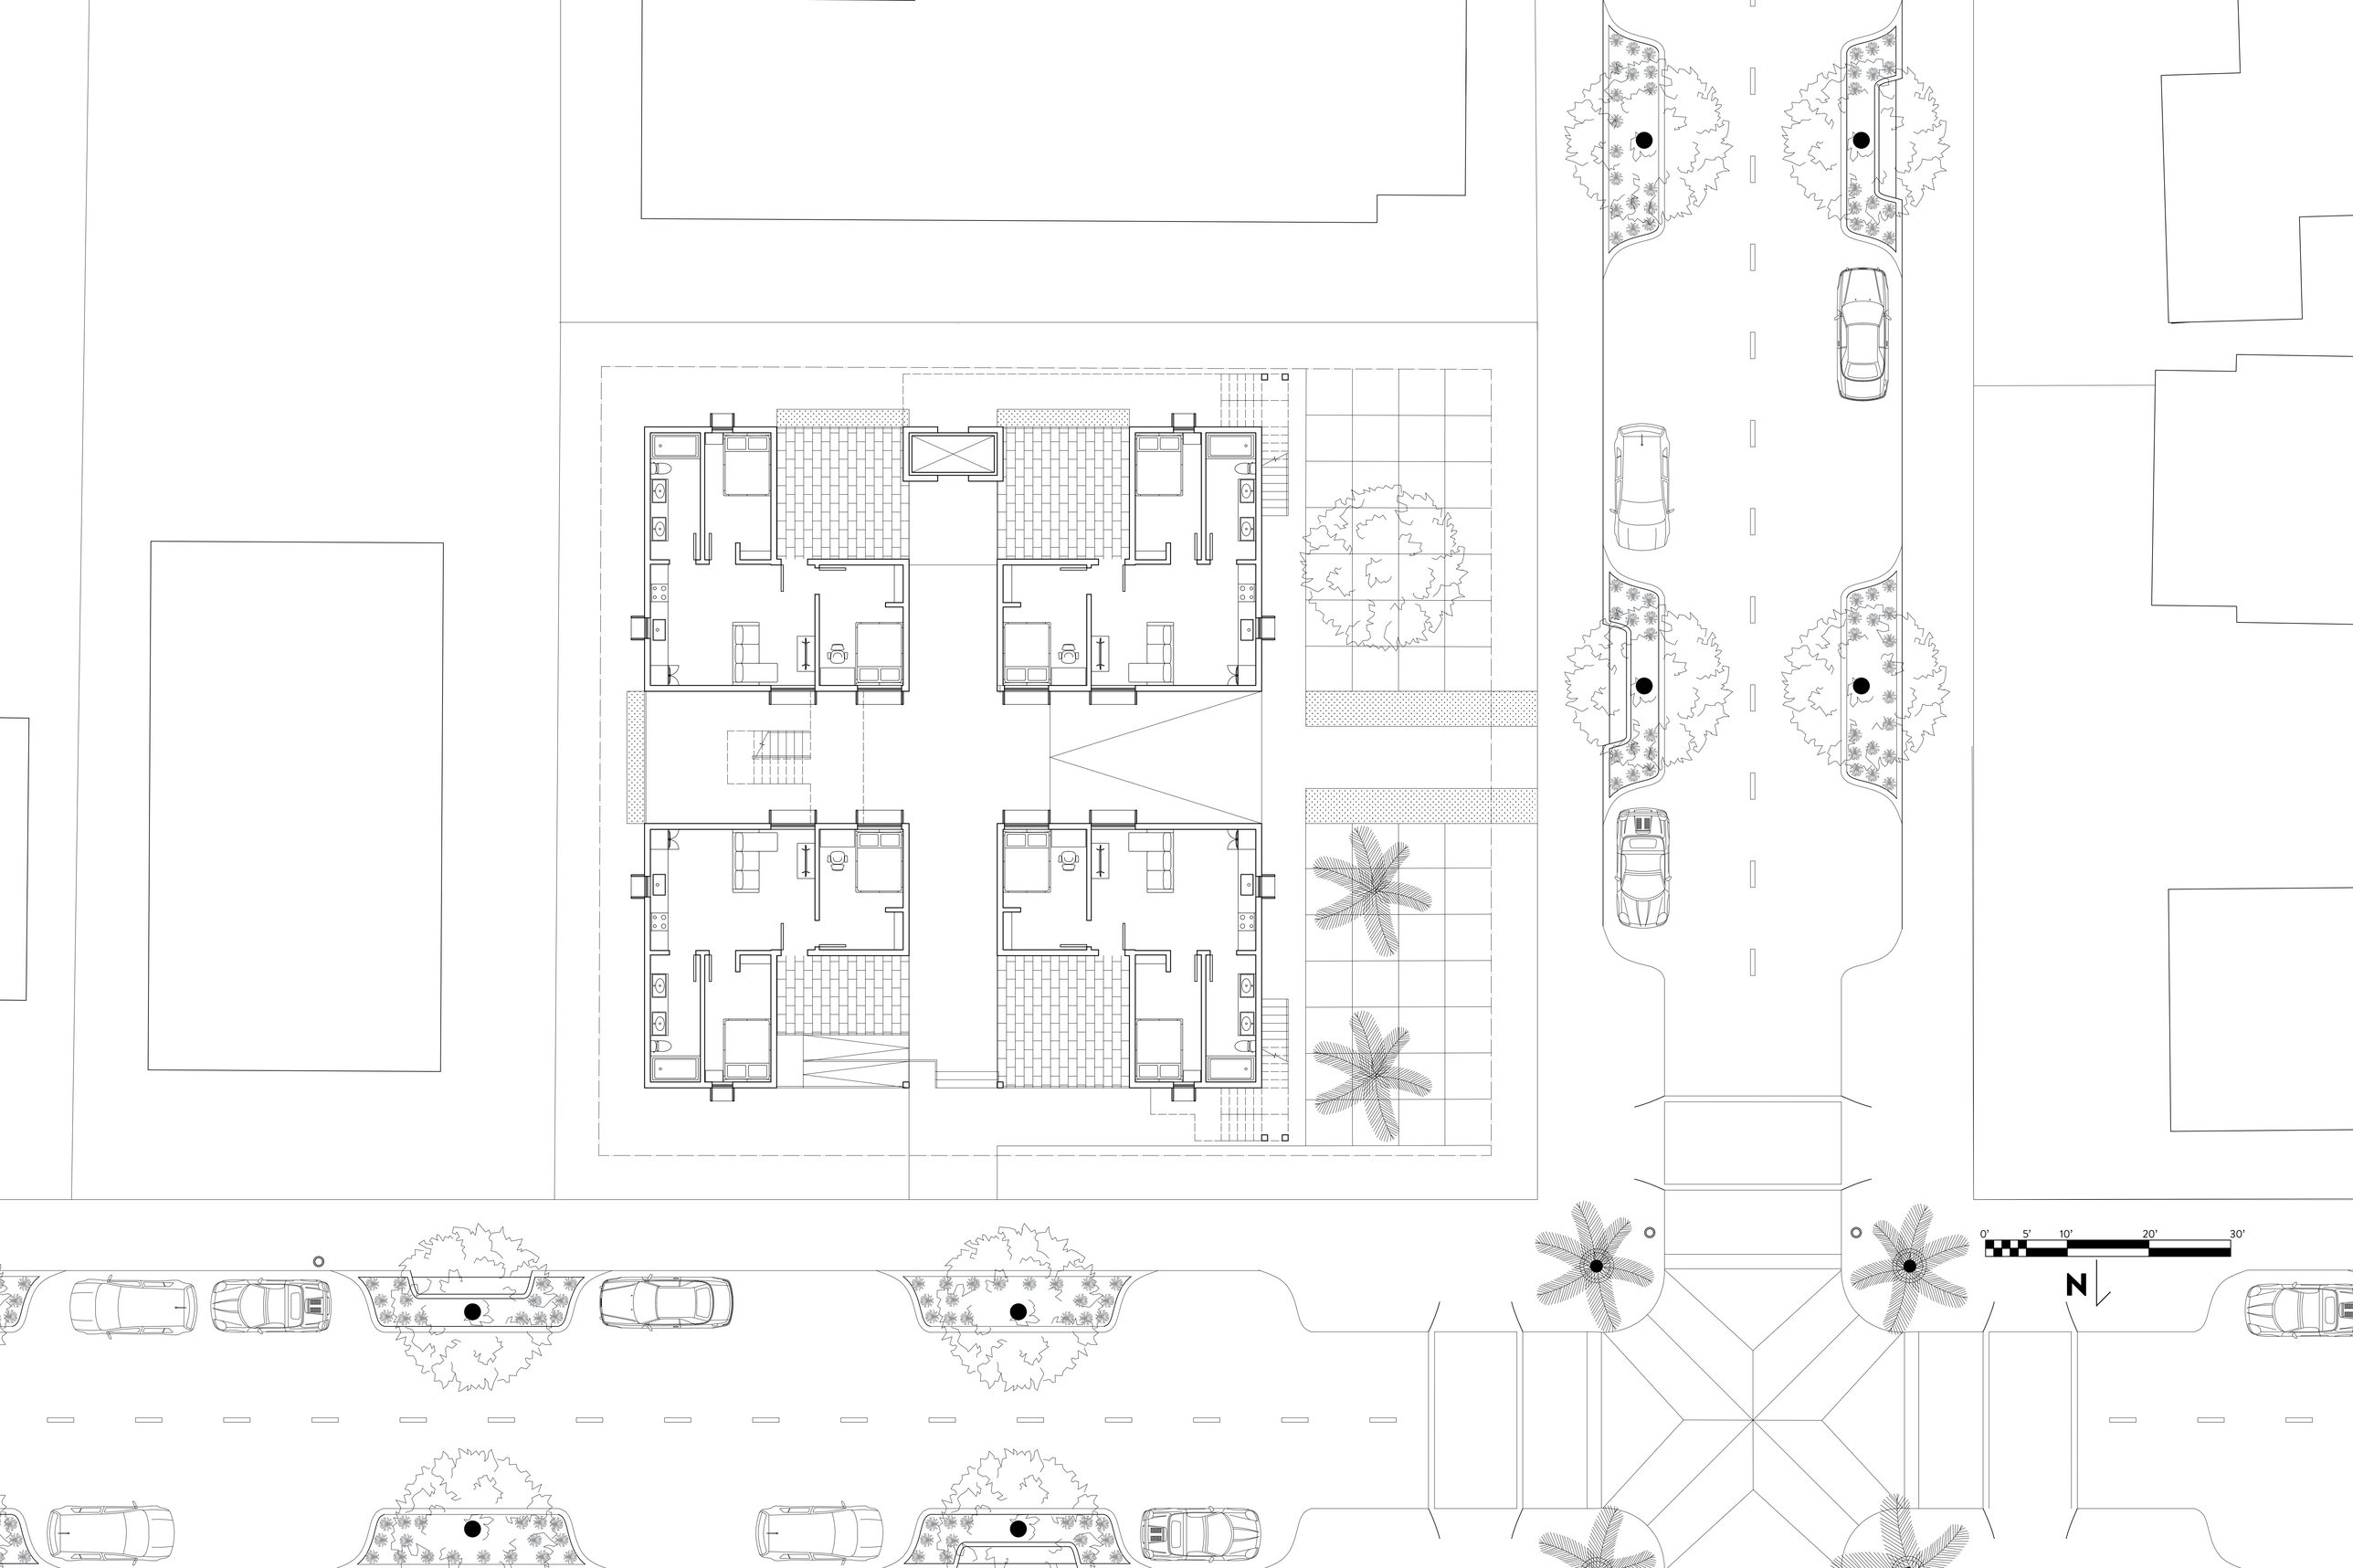
0'
5'
10'
20'
30'
N

8
16
32

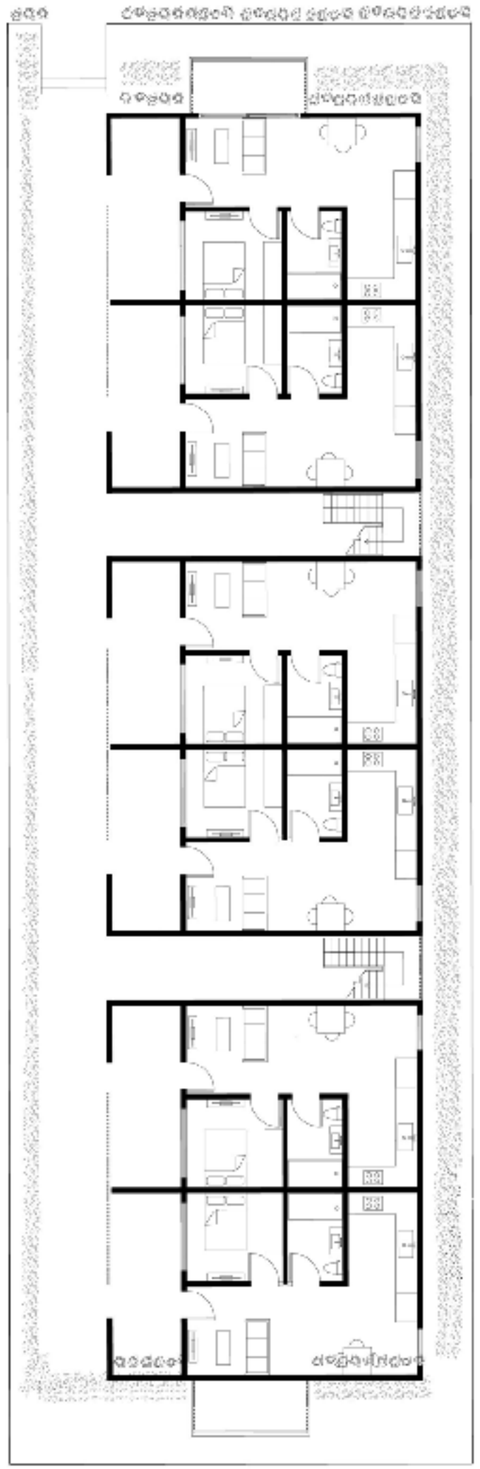

FIRST FLOOR PLAN

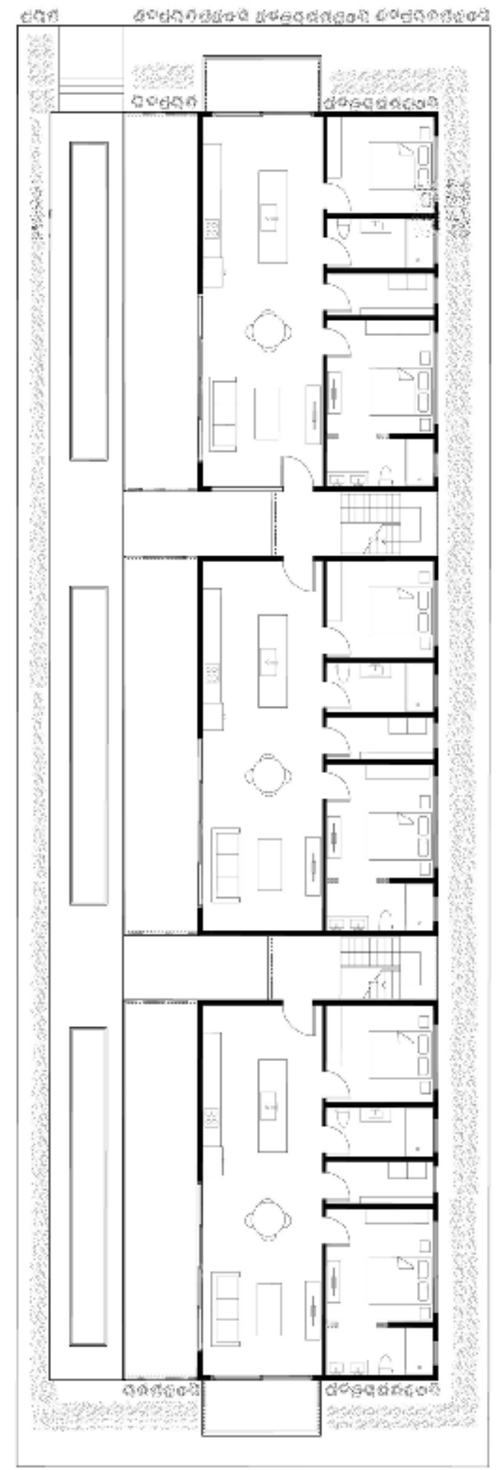

FLOOR PLAN, FLOORS 2-3

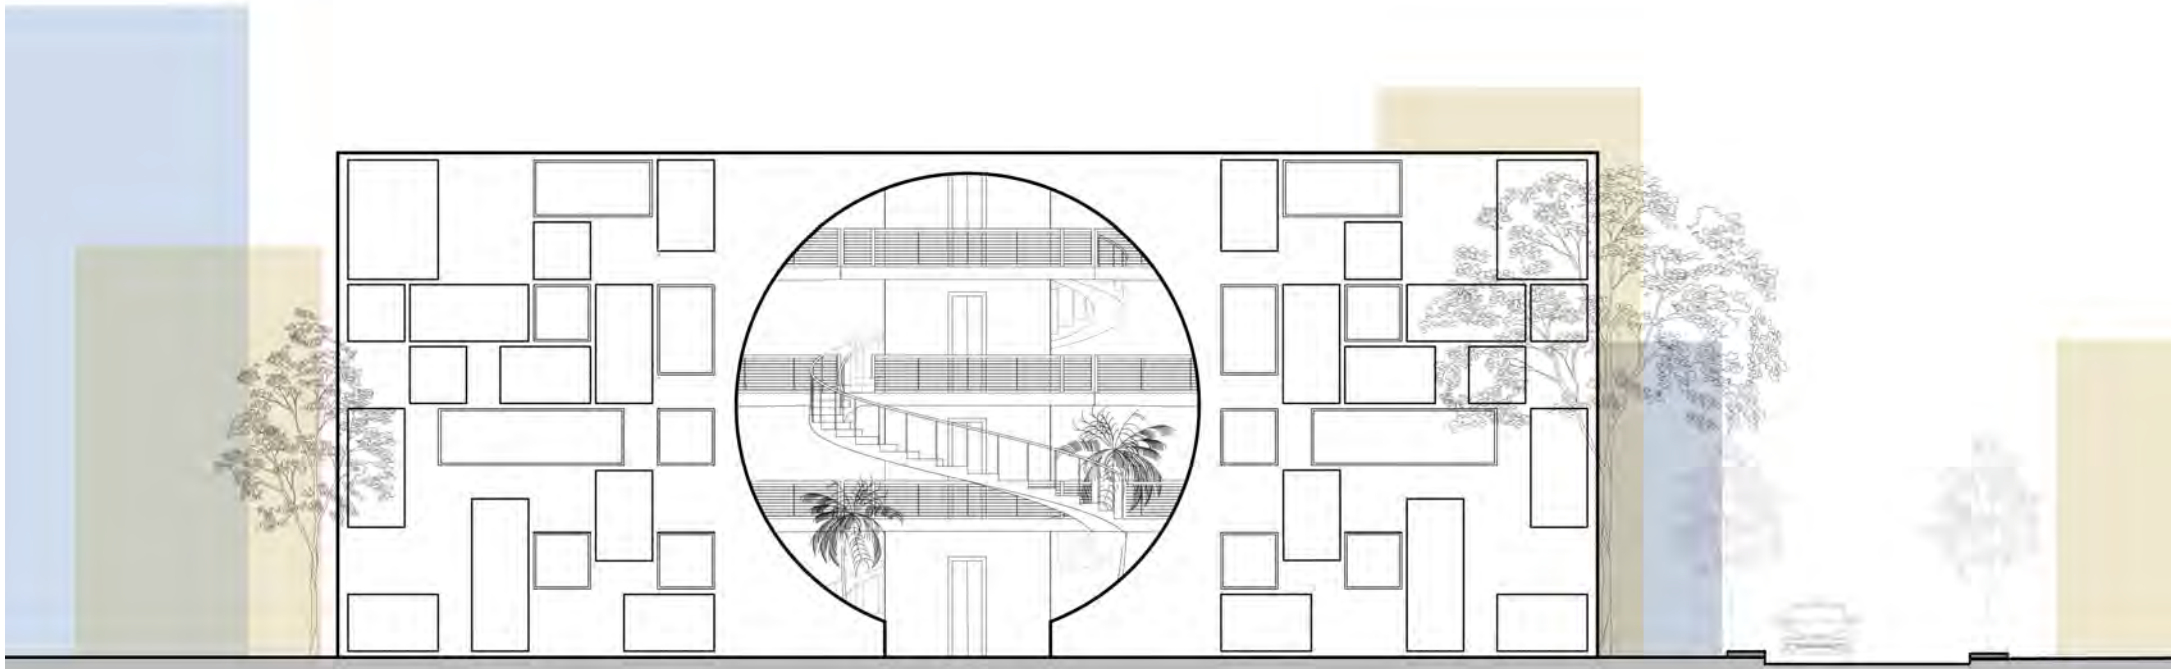

Front Elevation

Leks Ebue
ARC 204
Cynthia Gunadi

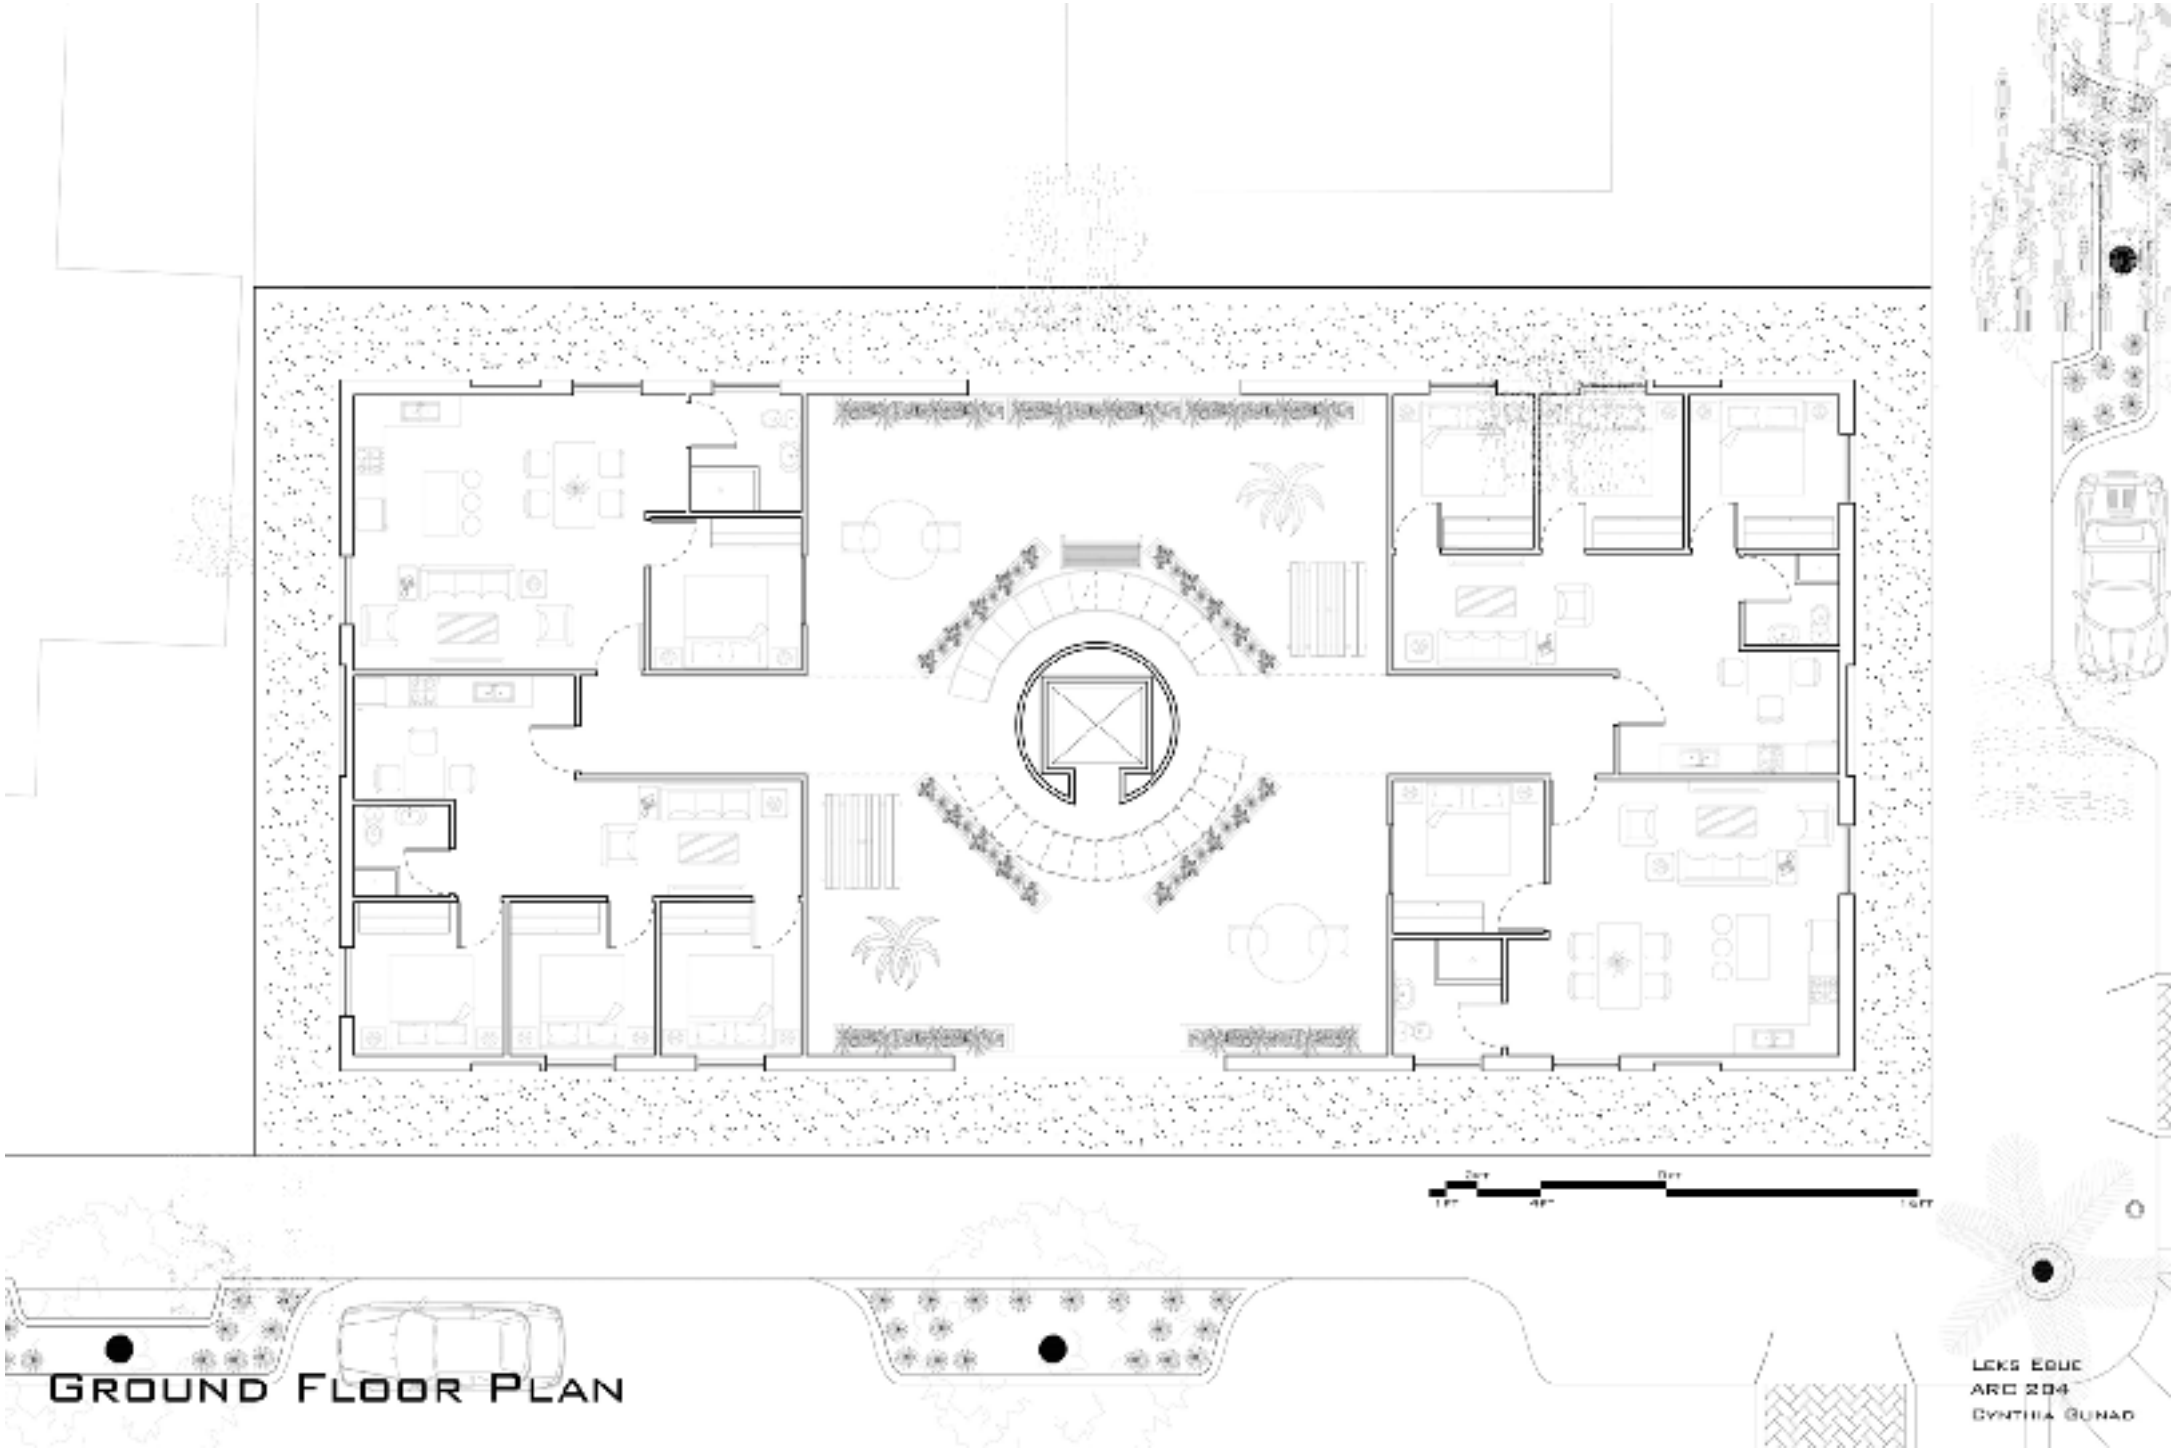

Ground Floor Plan

Leks Educ
ARC 204
Cynthia Gunad

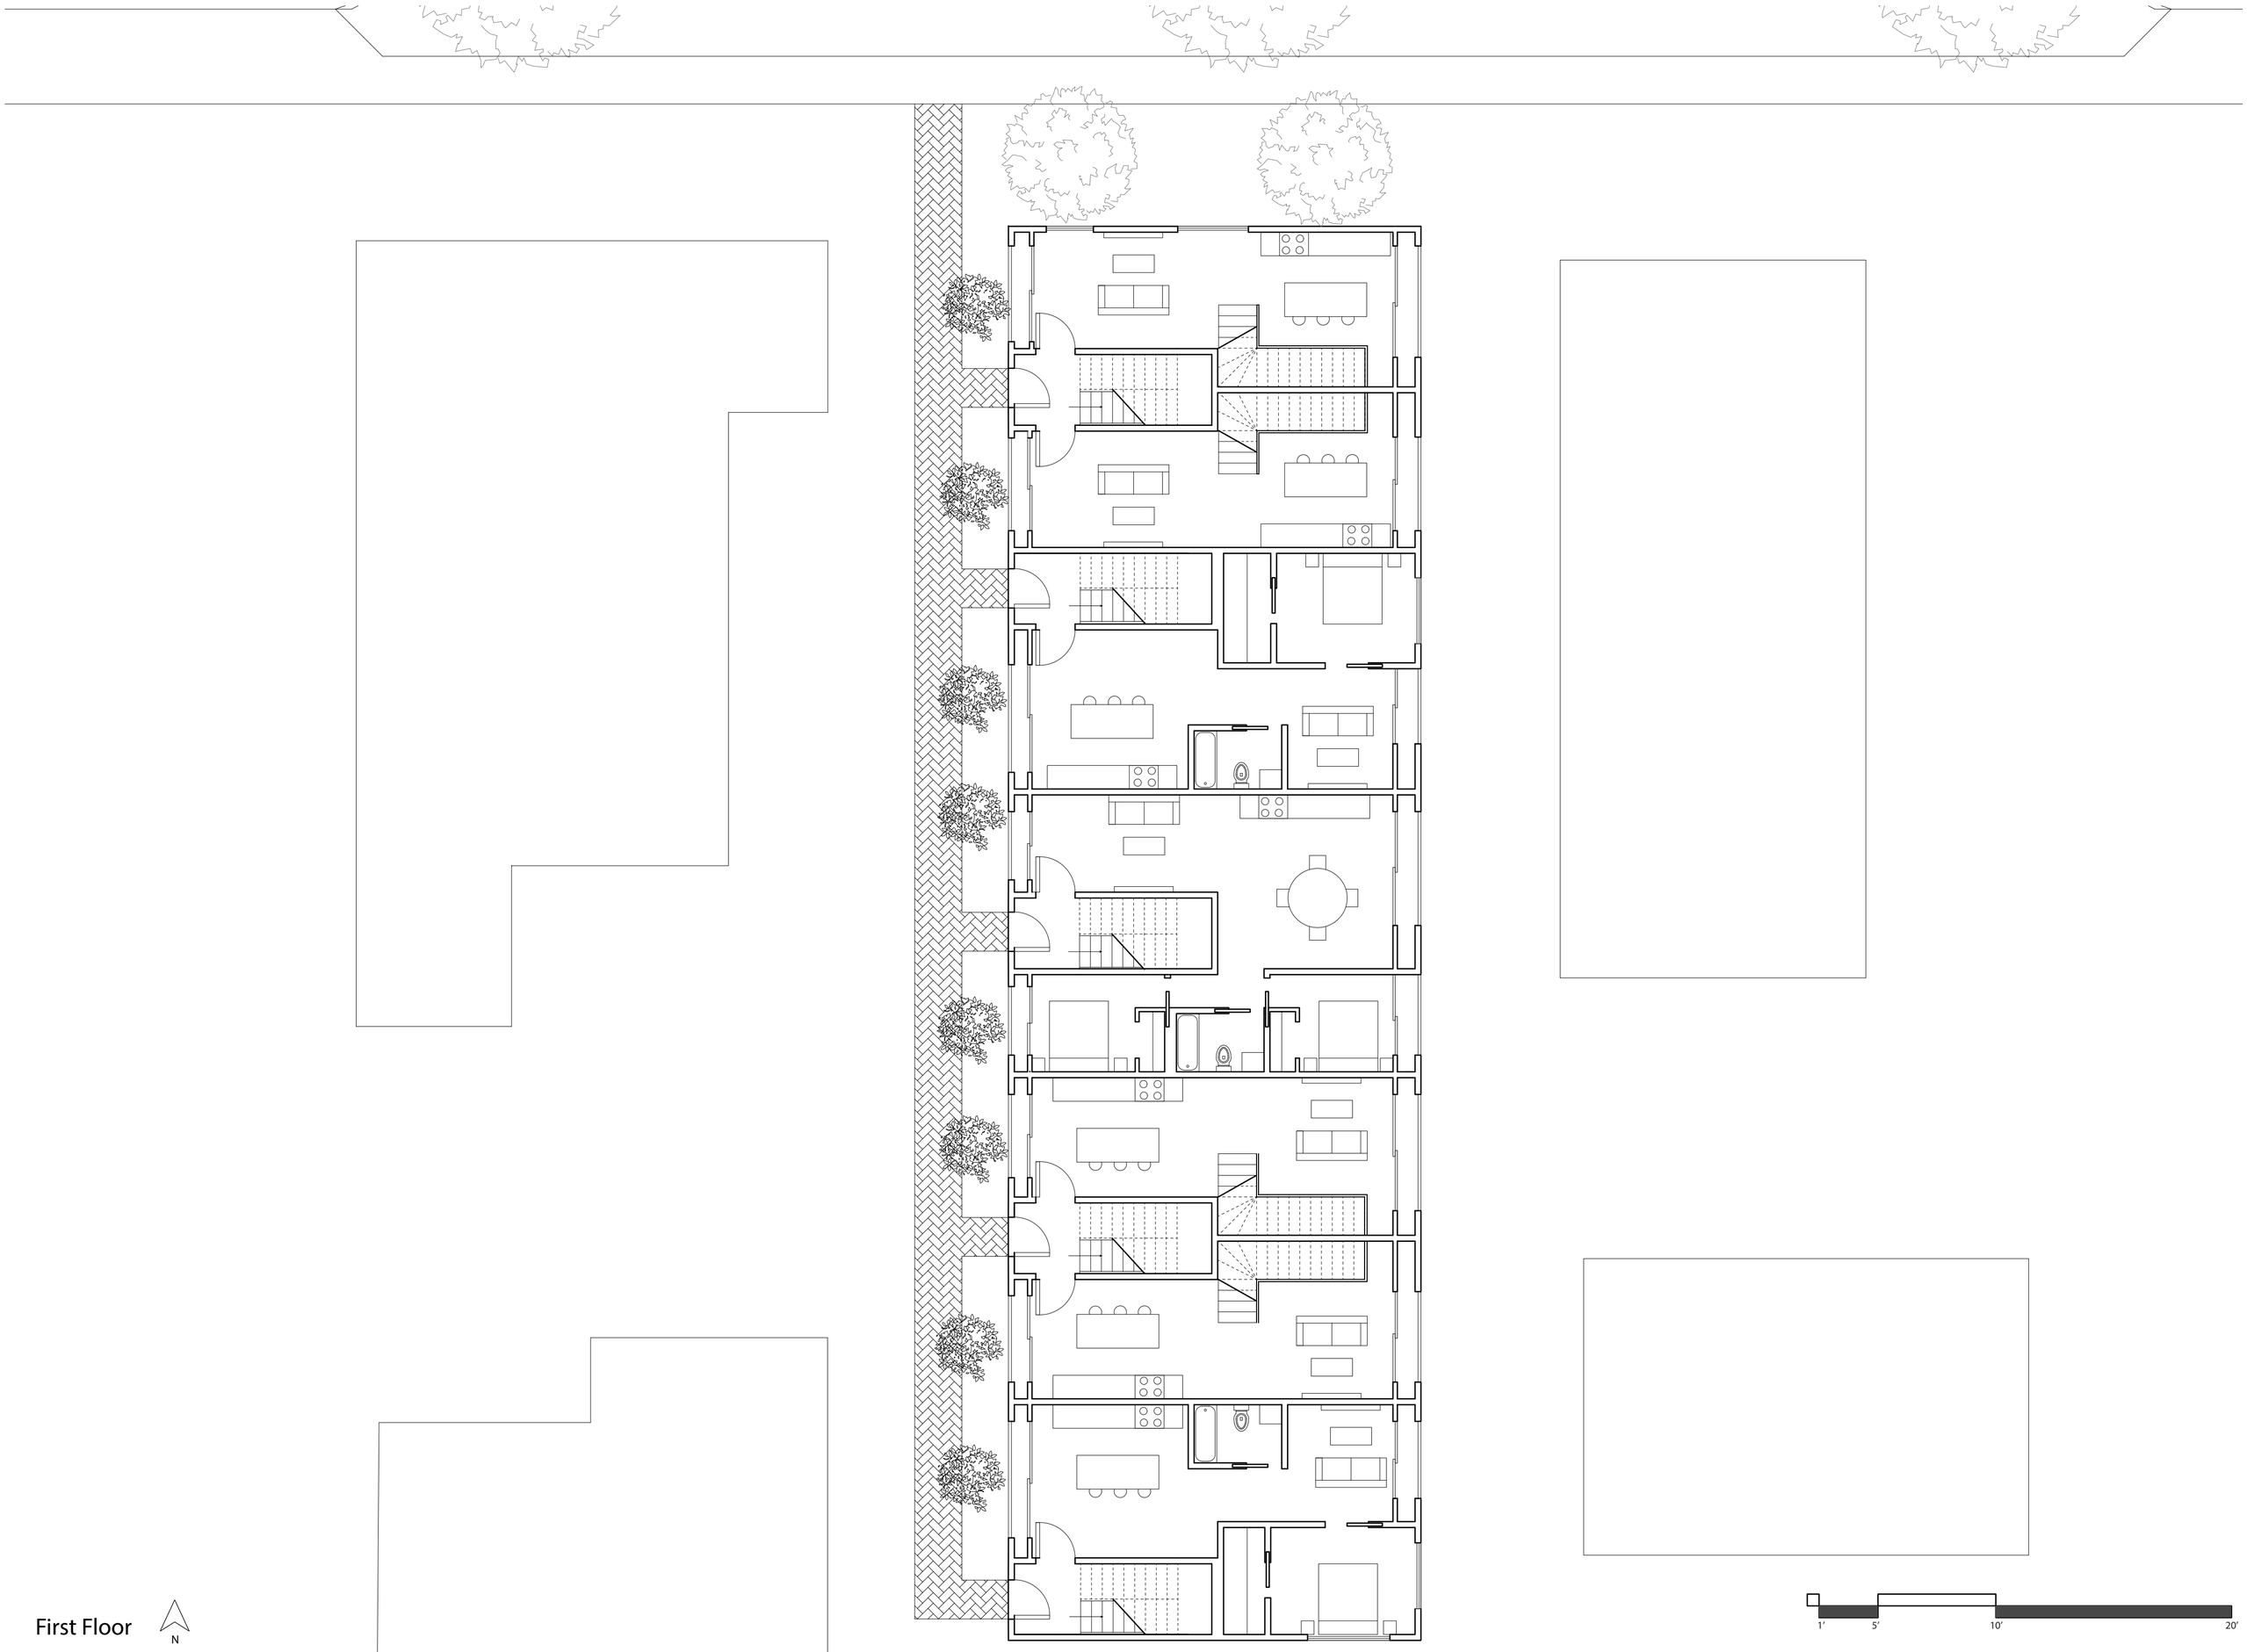

First Floor

N

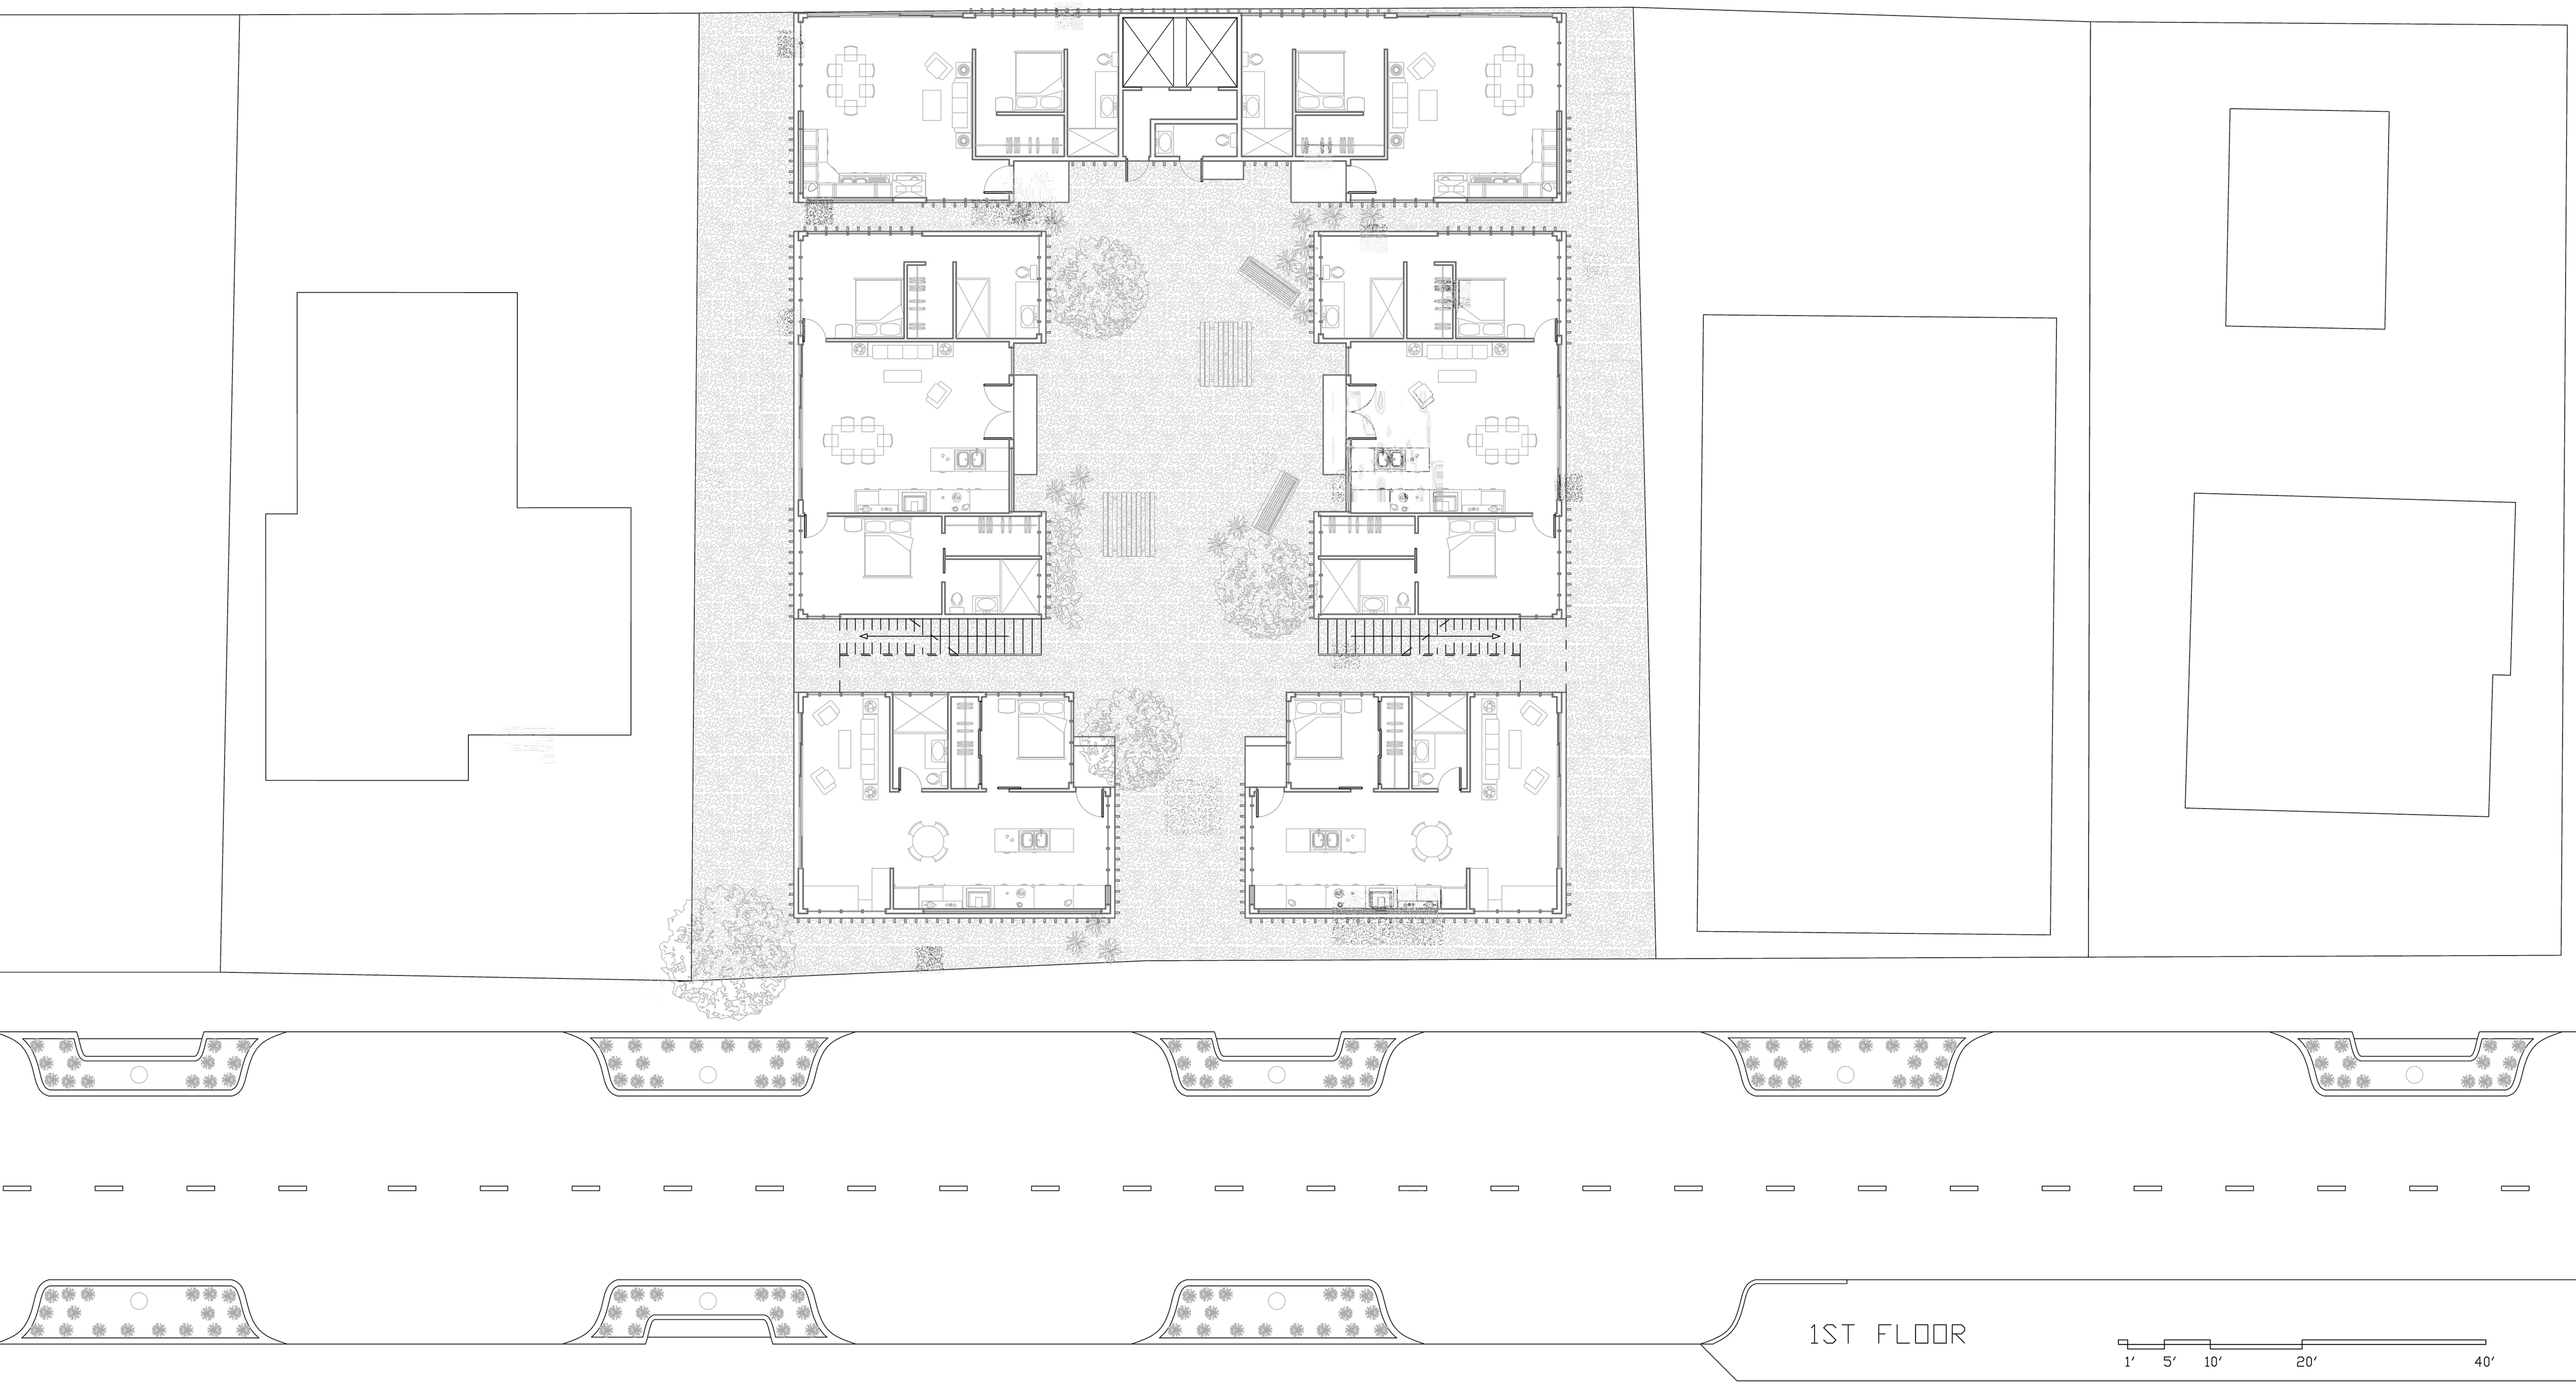
1ST FLOOR
1′ 5′ 10′ 20′ 40′

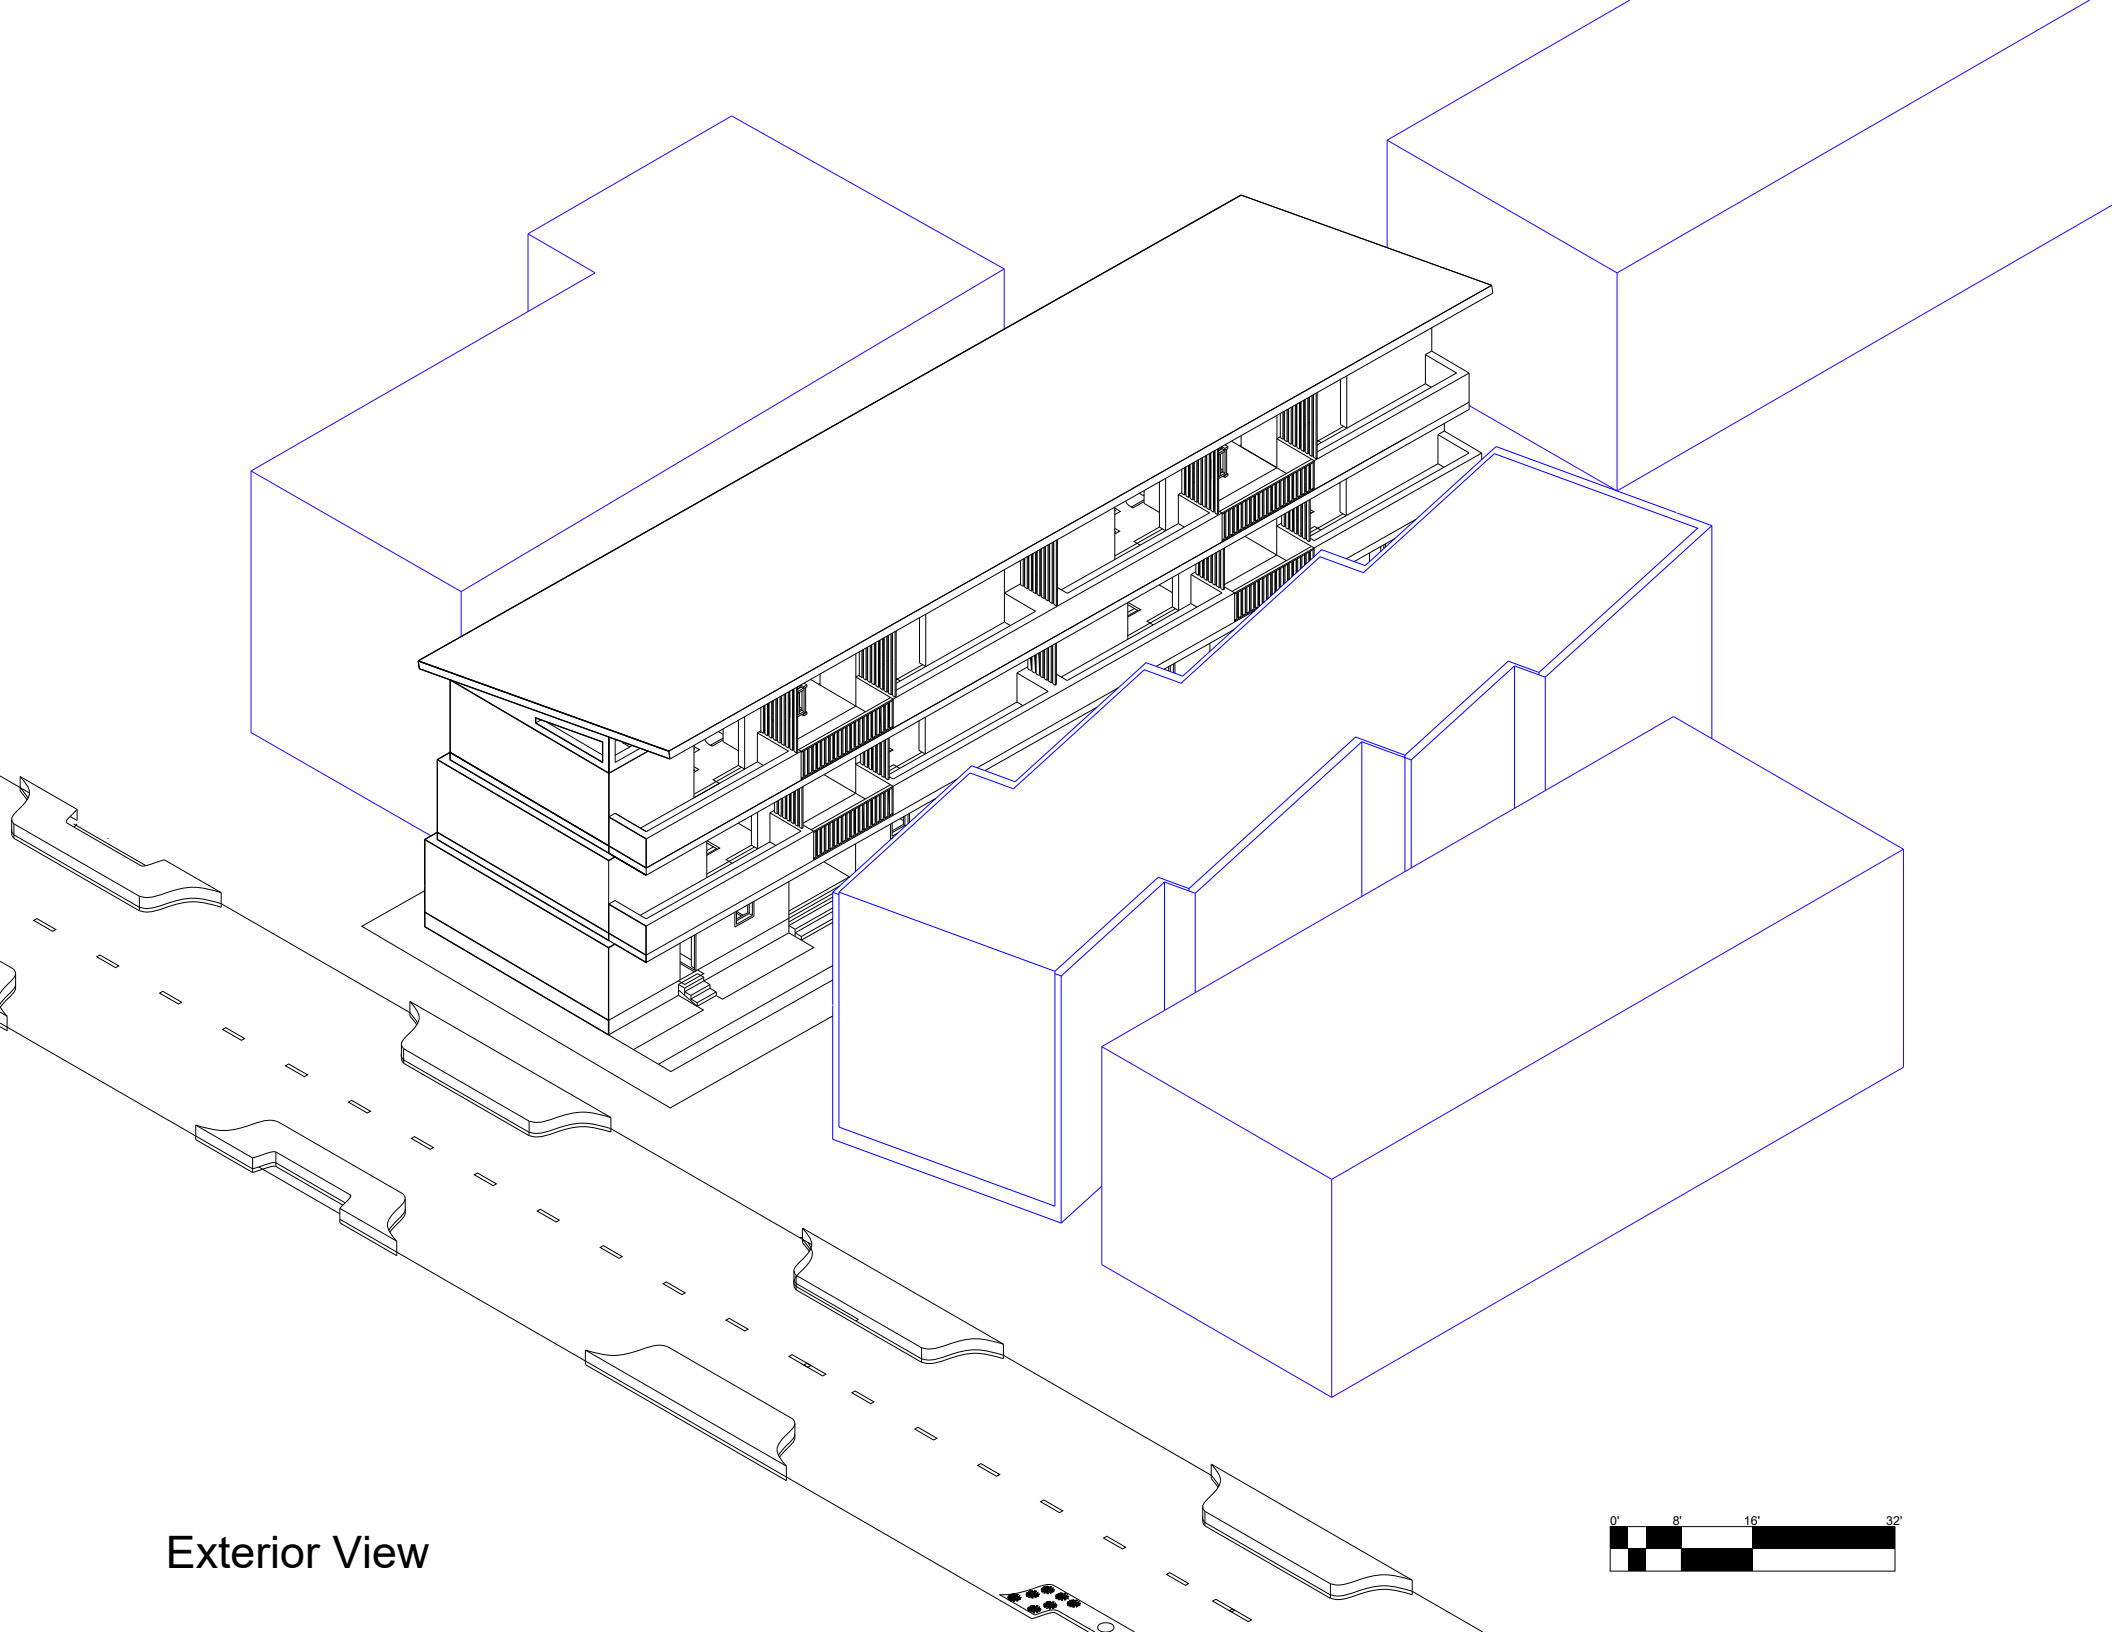

Exterior View

Ground Floor Plans

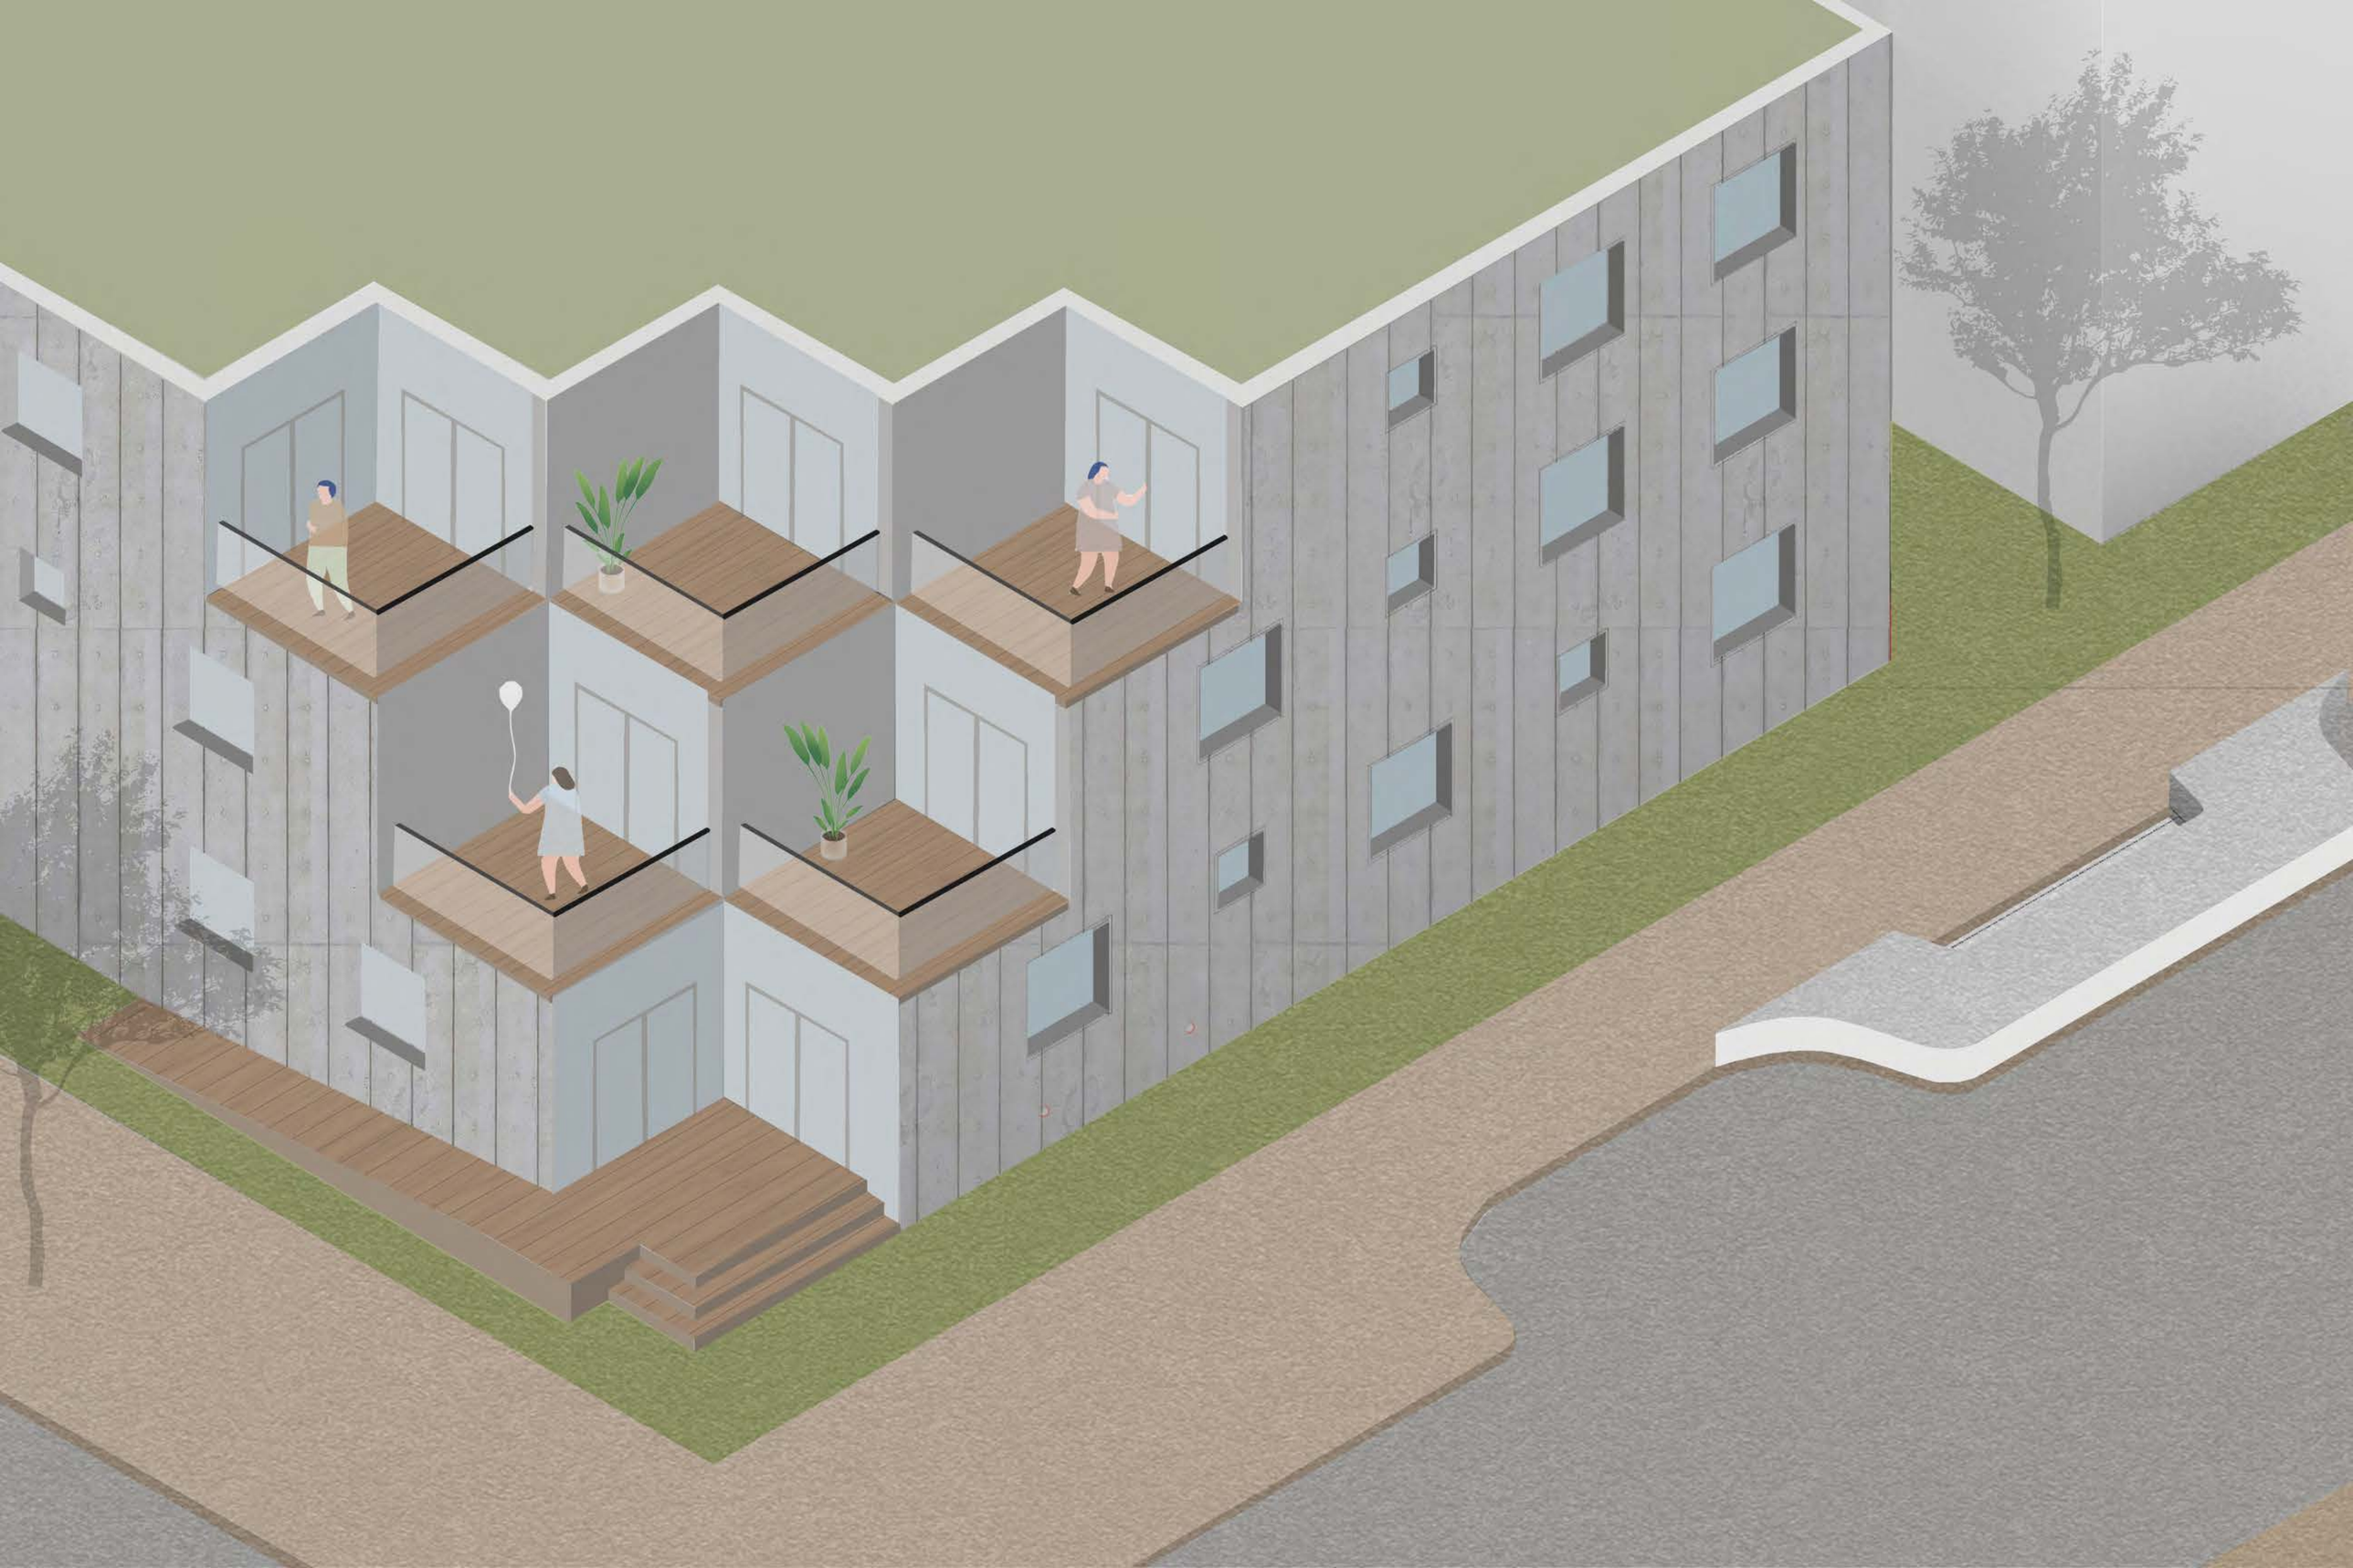

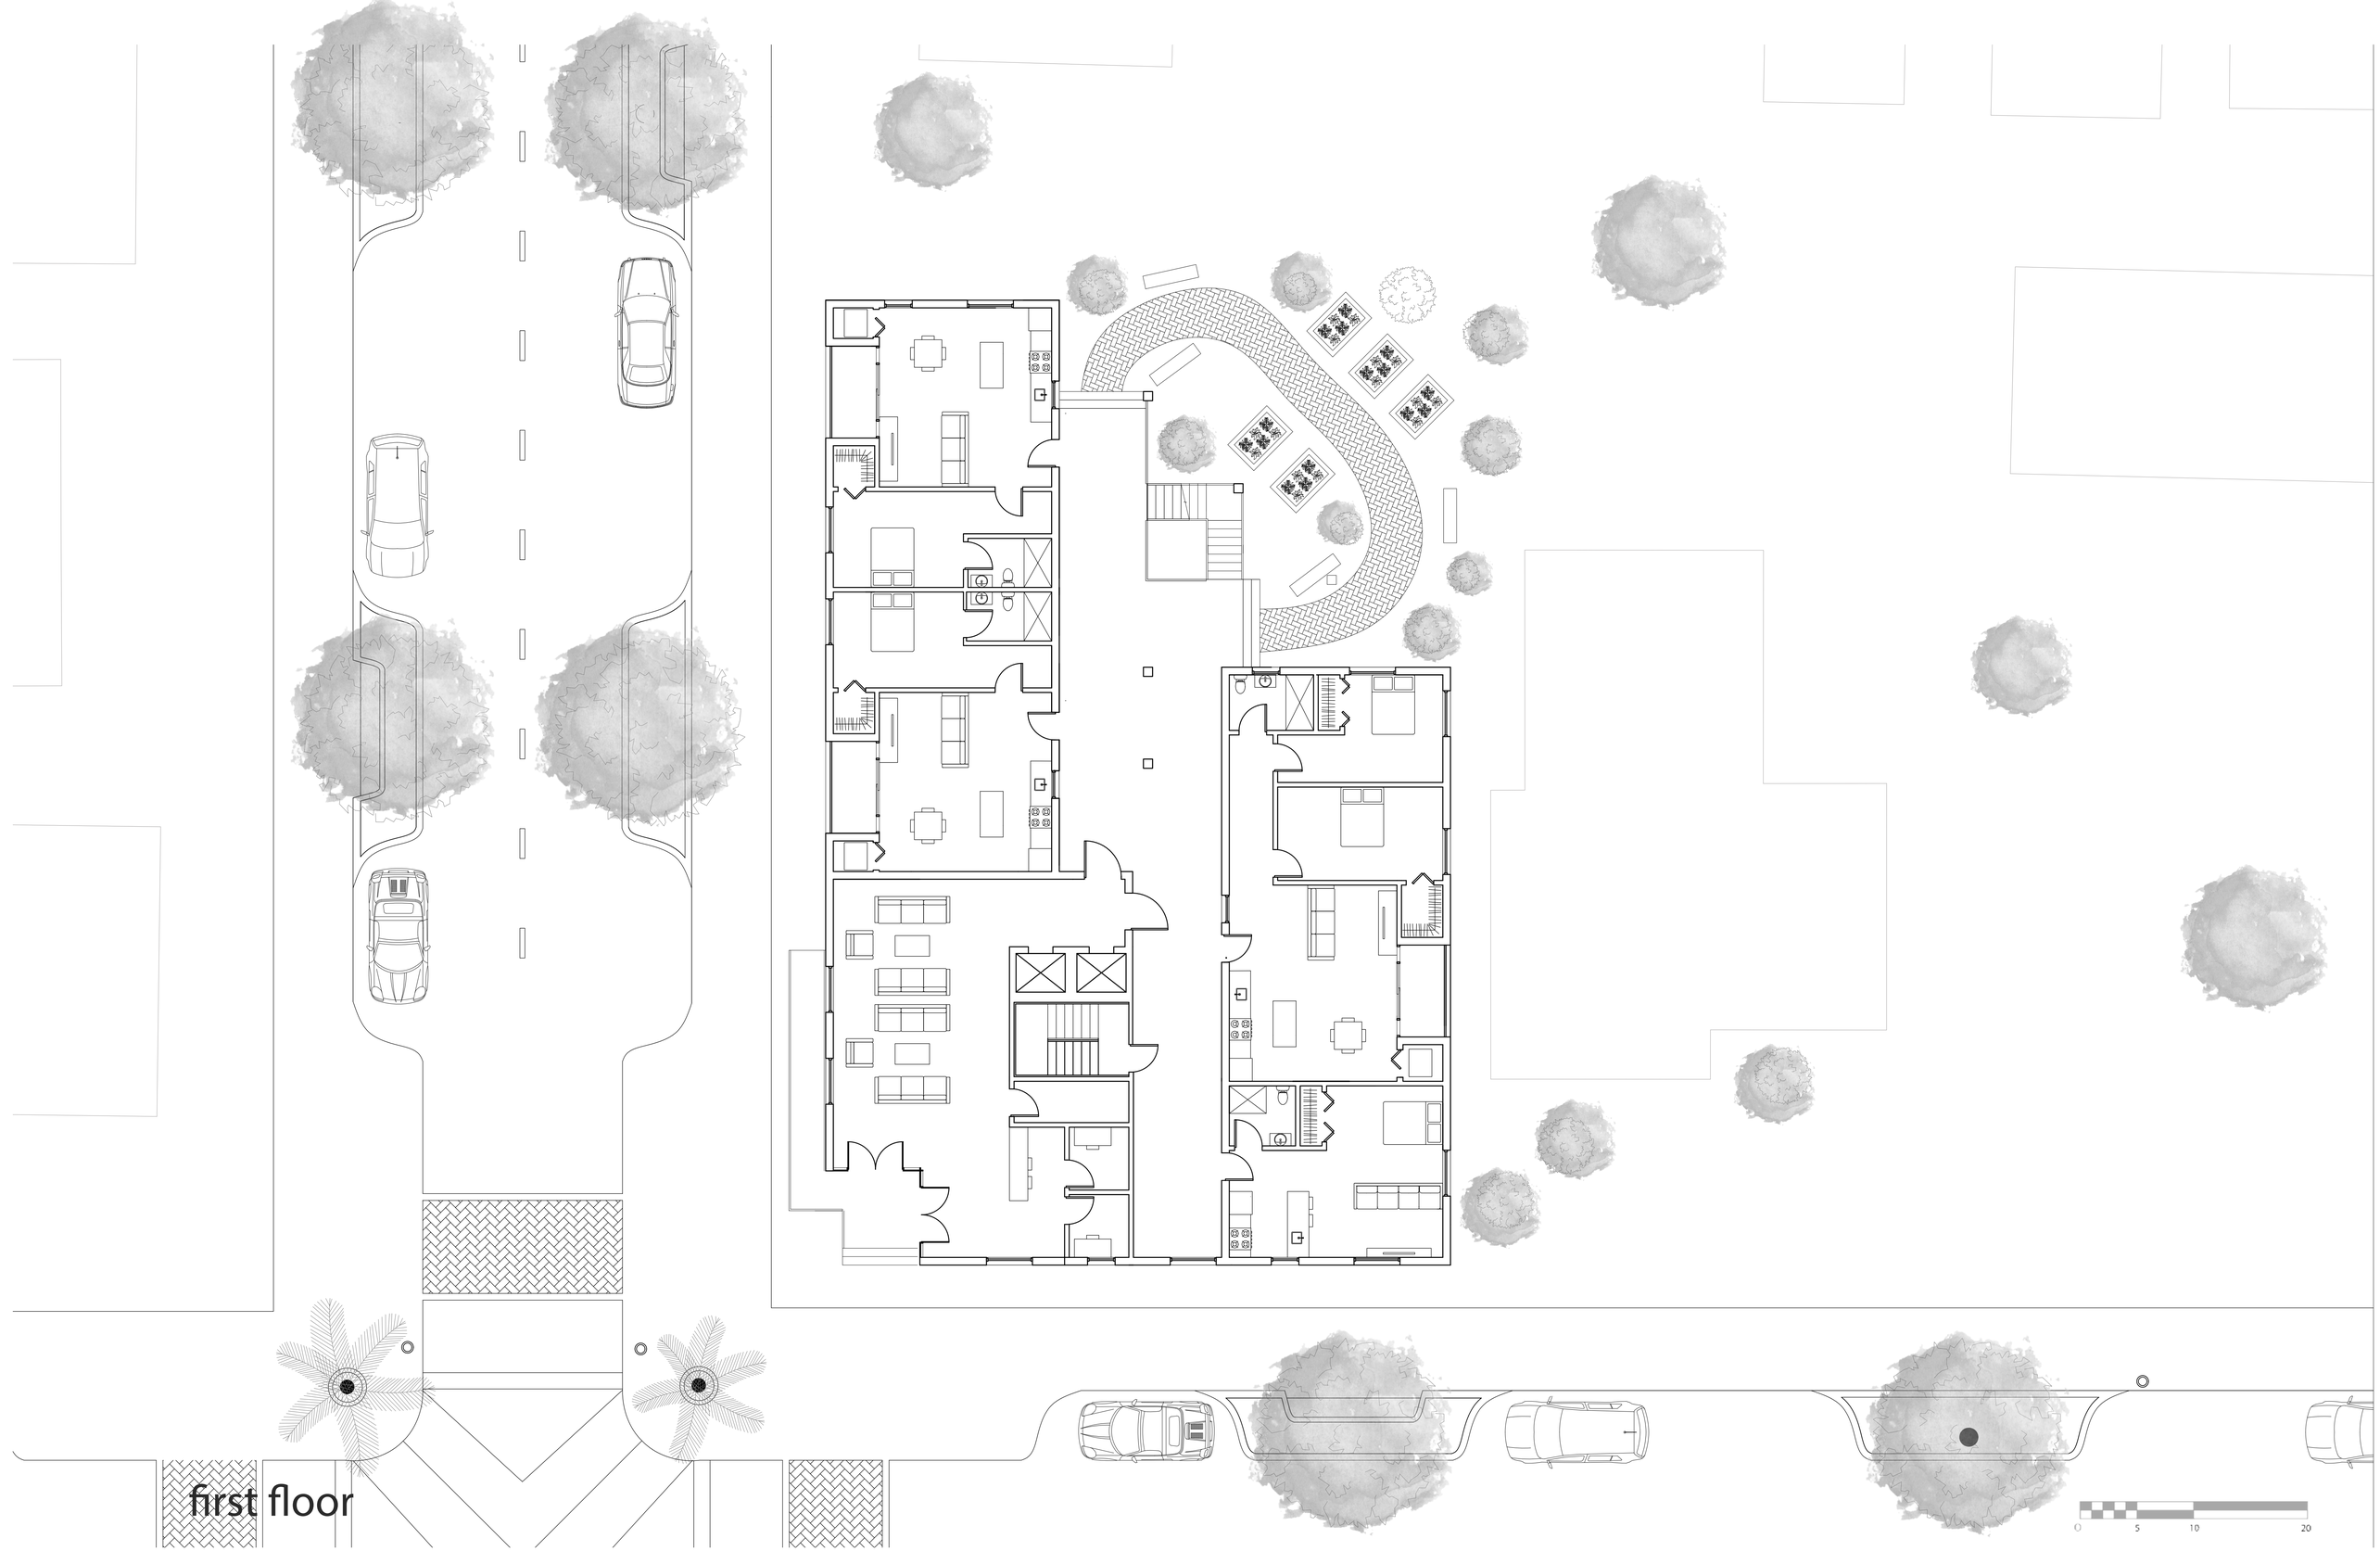
first floor
0
5
10
20

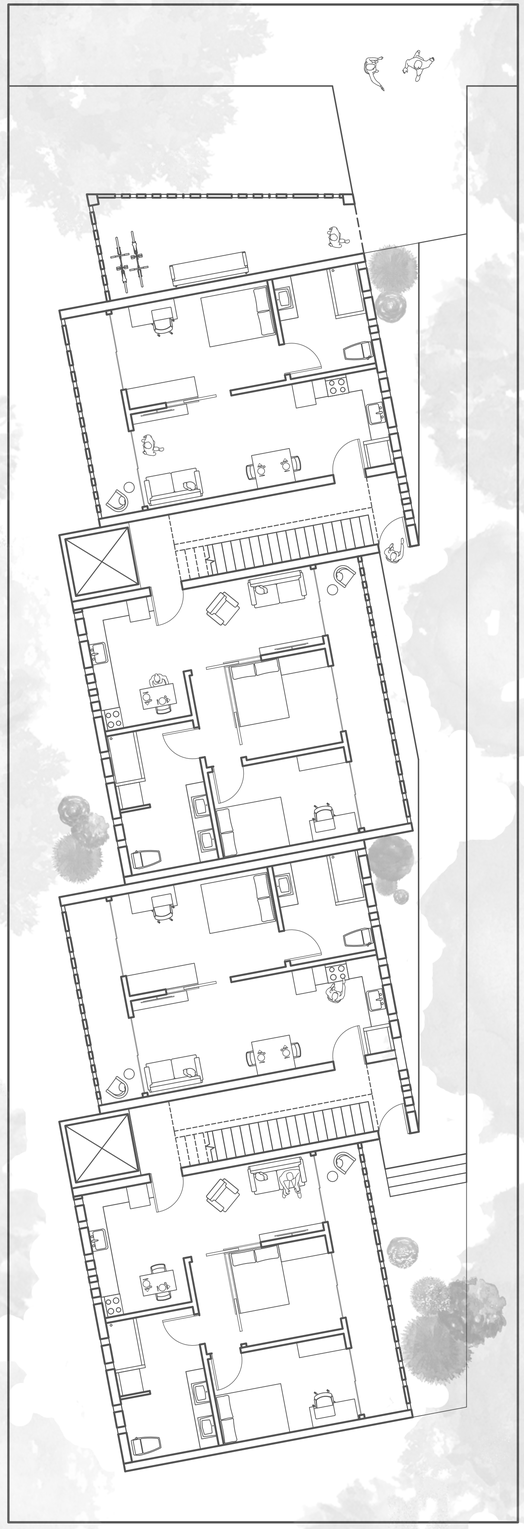

GROUND FLOOR

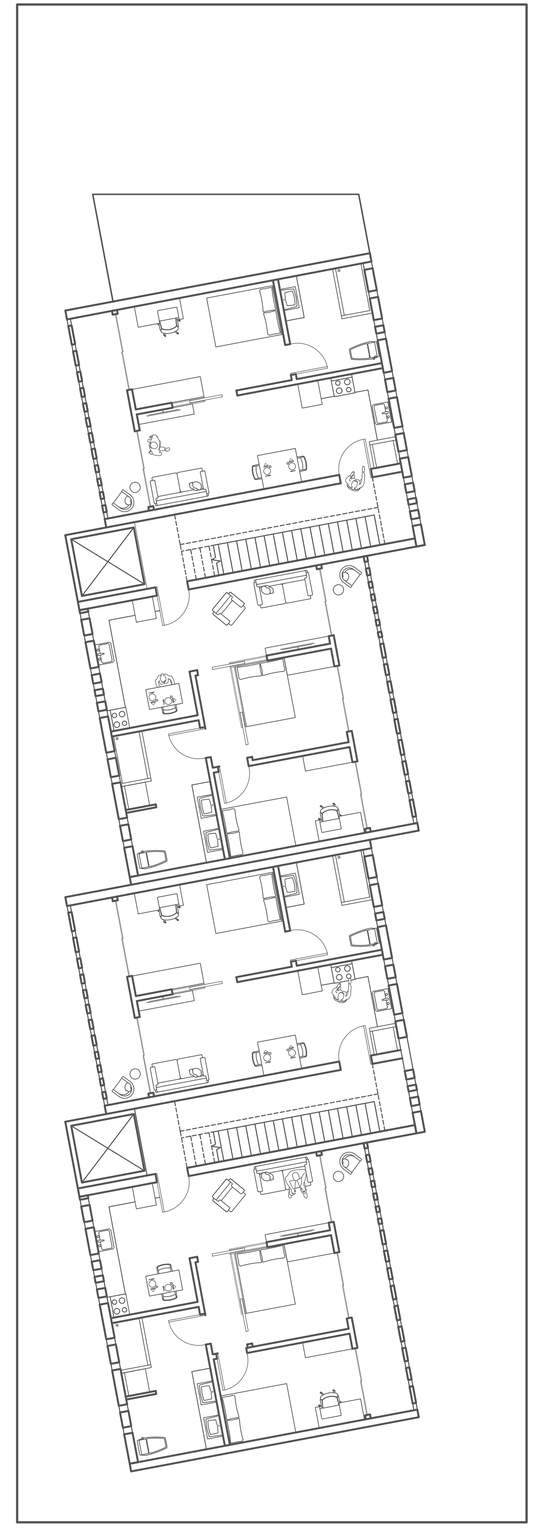

UPPER FLOORS

NUMBER OF UNITS	12
SIZE OF UNITS	
ONE BEDROOM (6)	584 sqft
TWO BEDROOM (6)	732 sqft

0′ 10′ 20′ 30′ 40′ 50′

Third and Fourth Floor Plans

Higher End Units

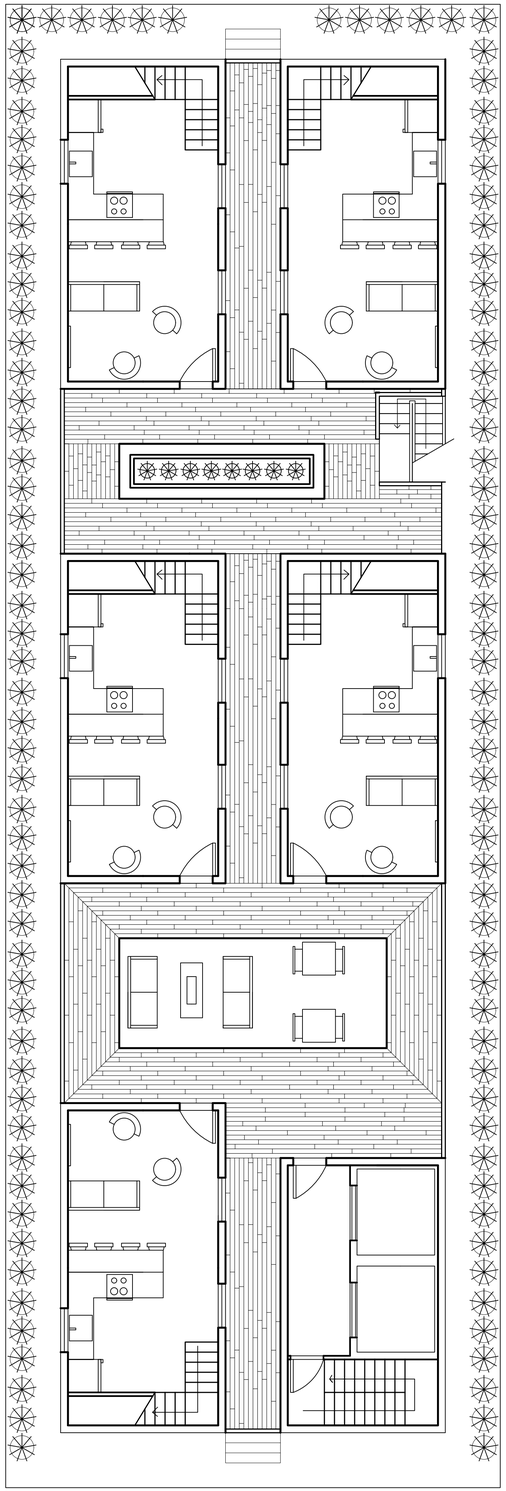

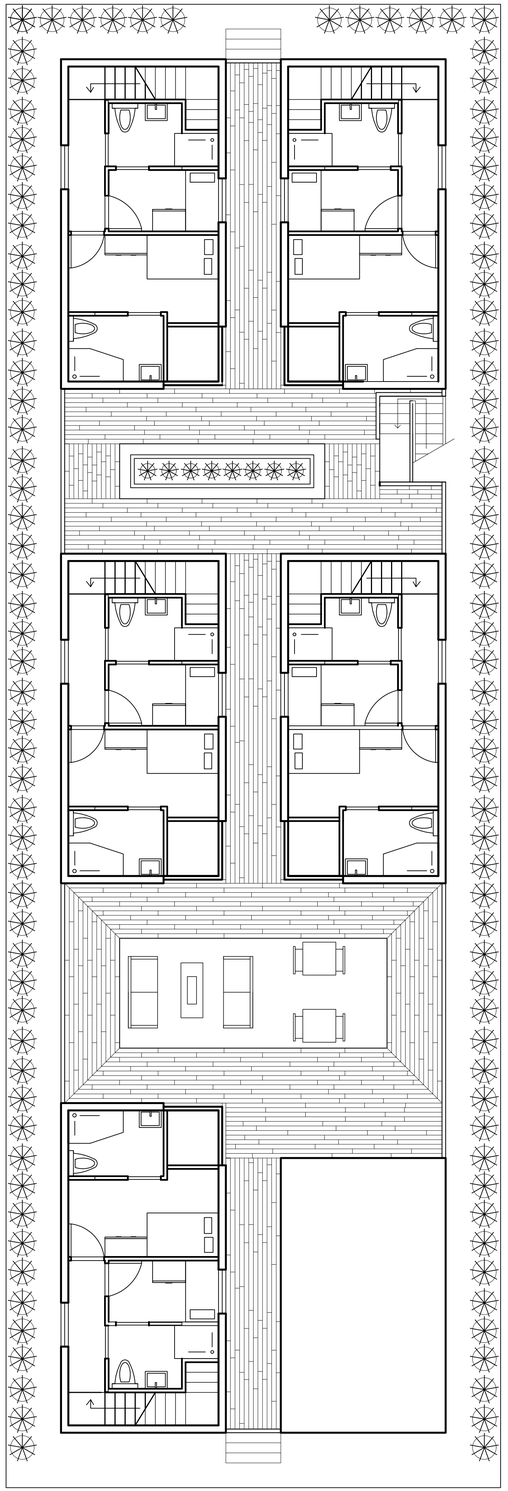

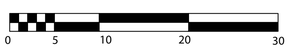

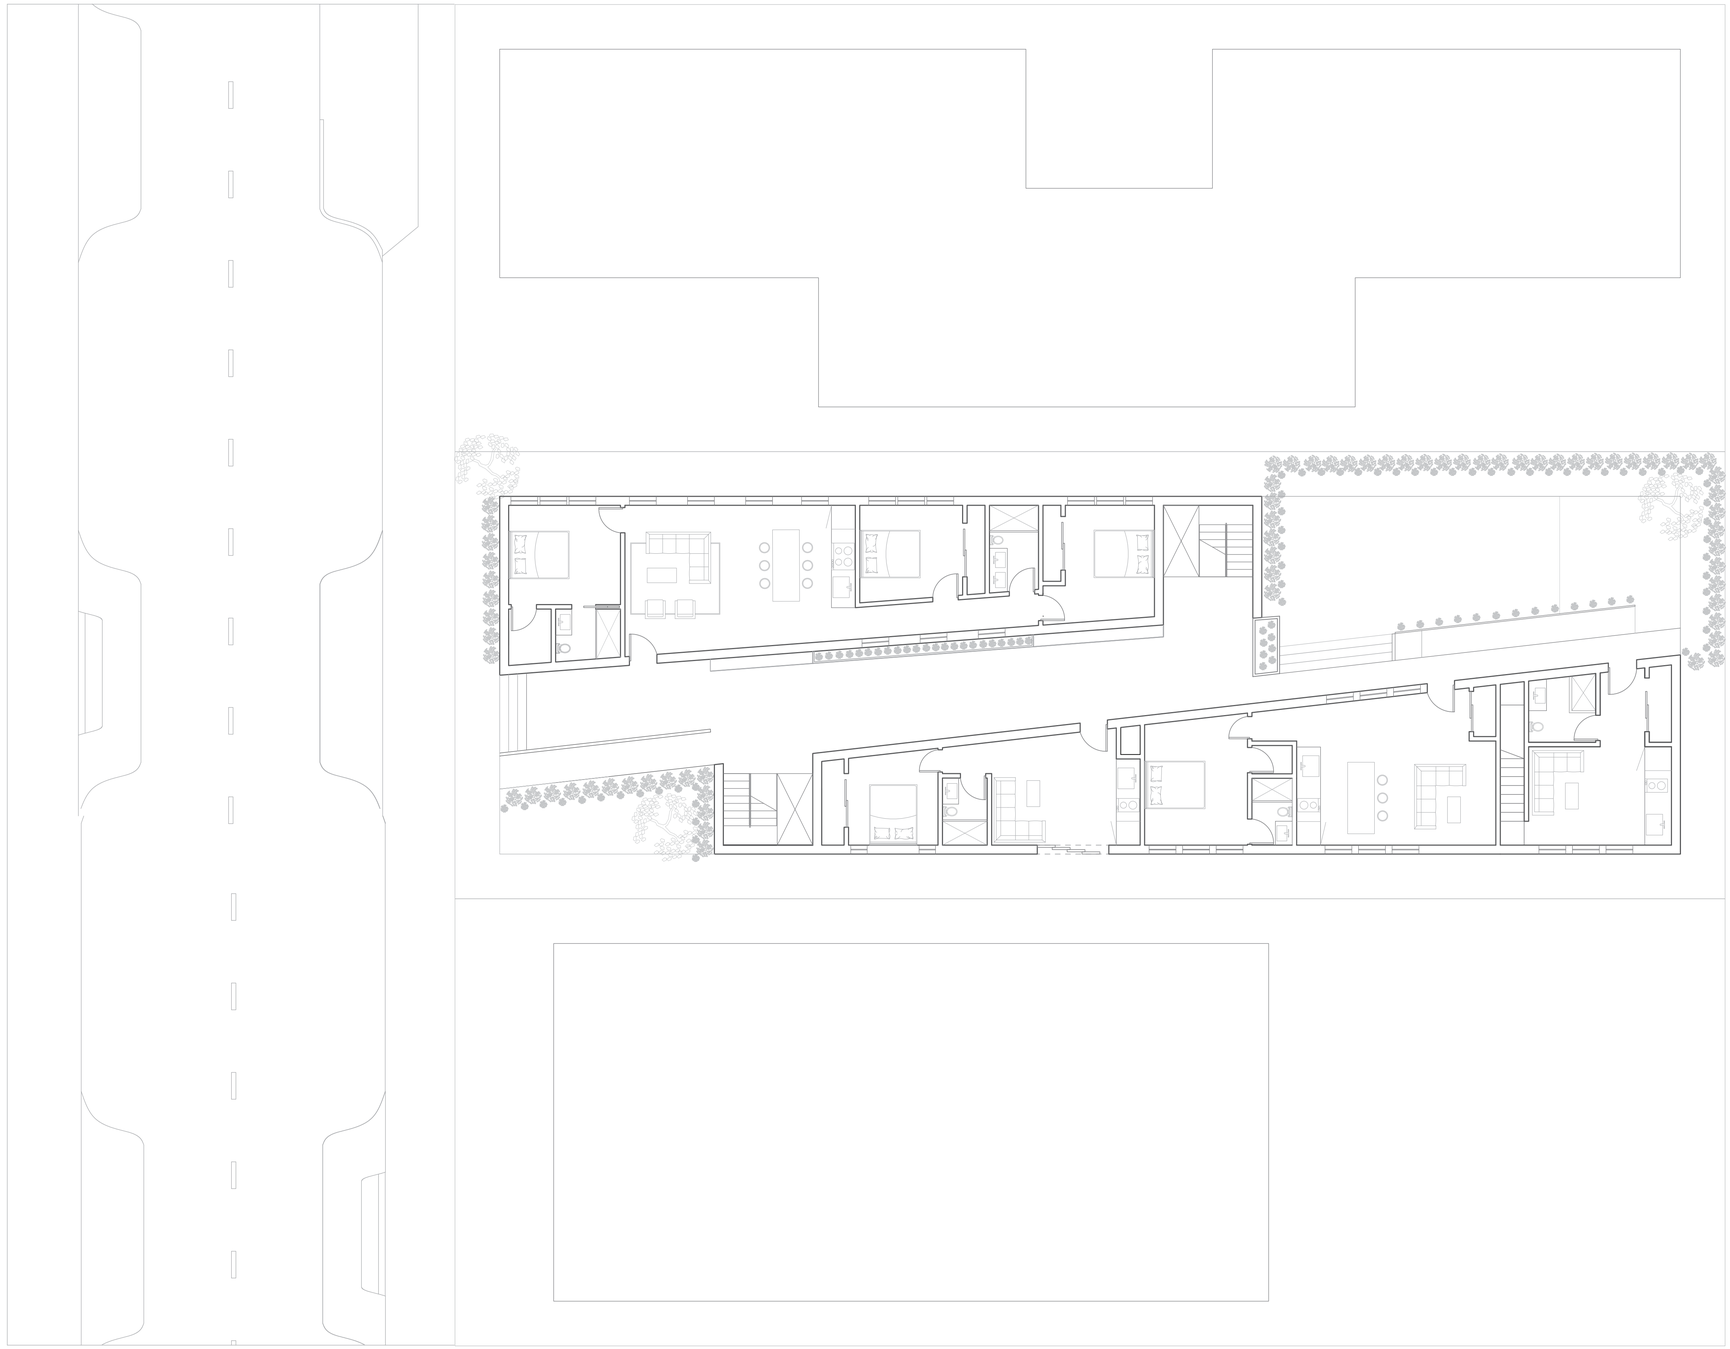

First Floor Plan

1 5 10 20

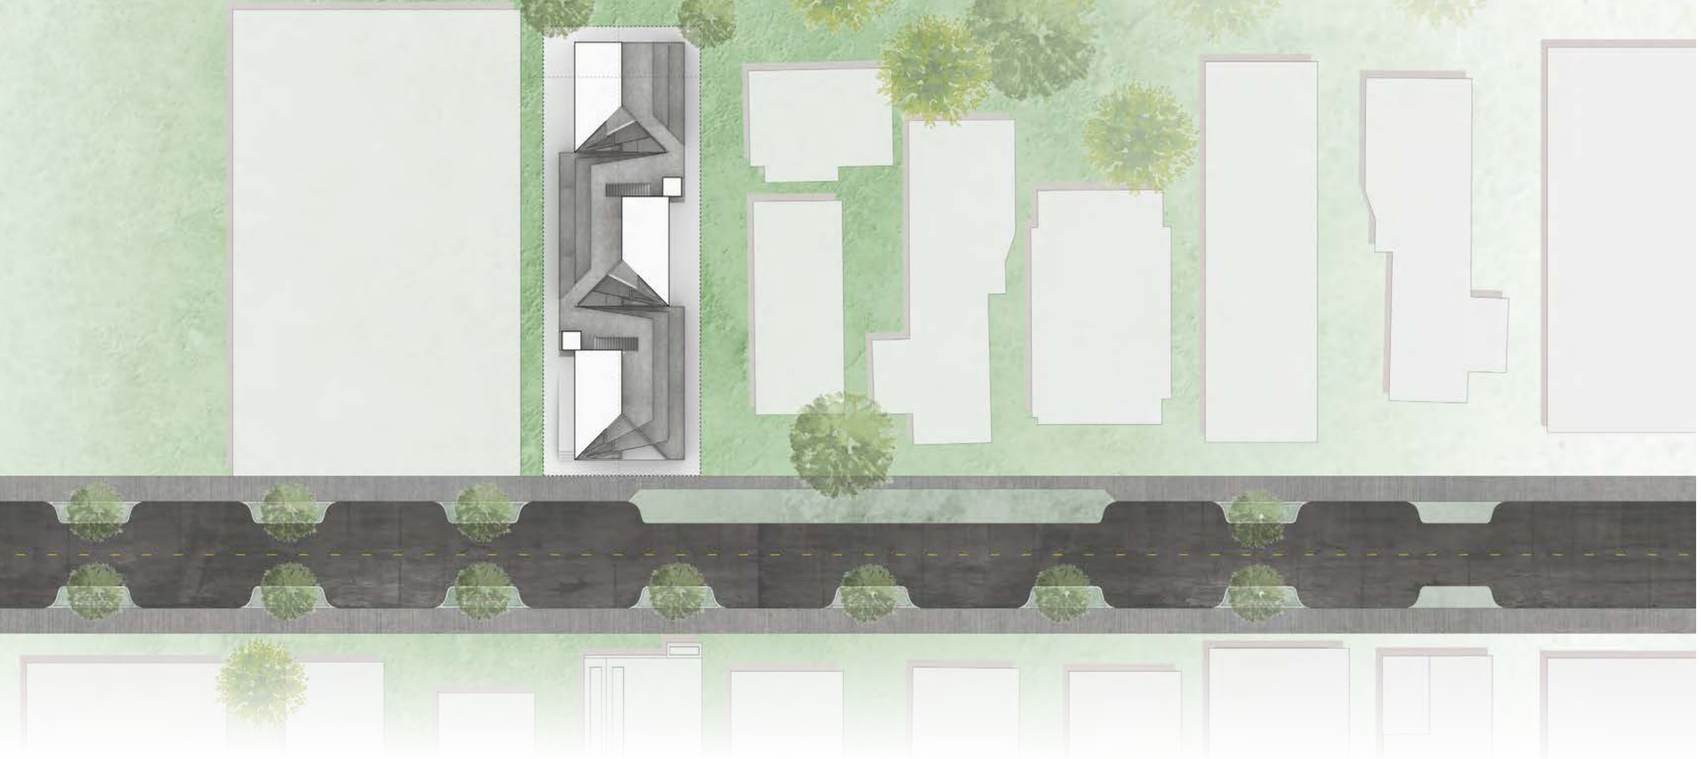

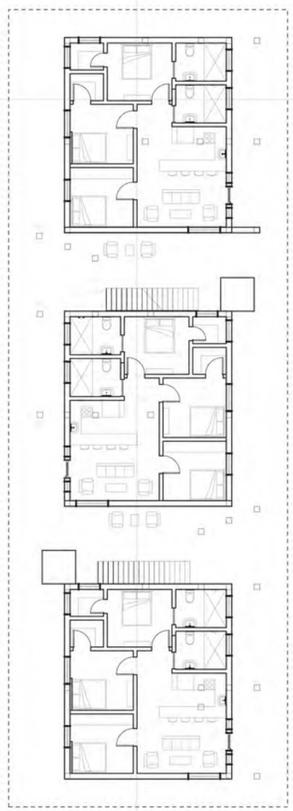

First Floor

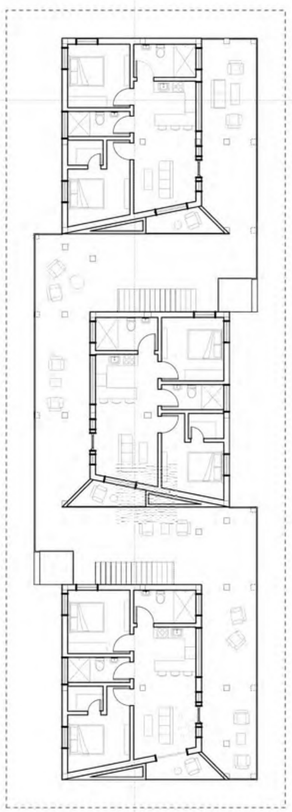

Second Floor

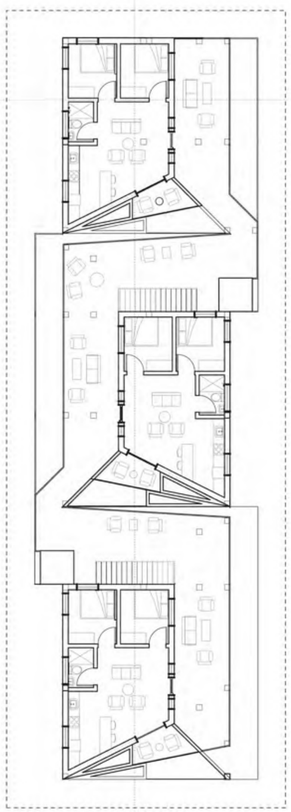

Third Floor

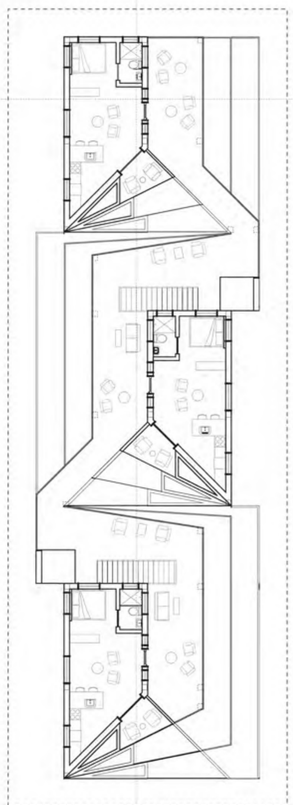

Fourth Floor

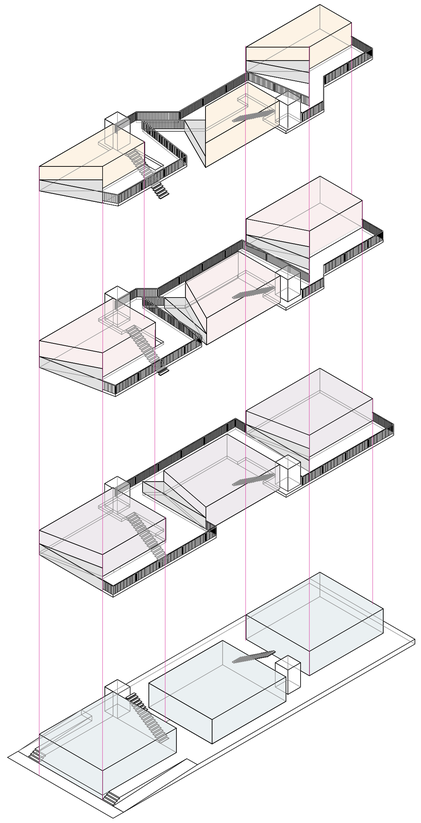

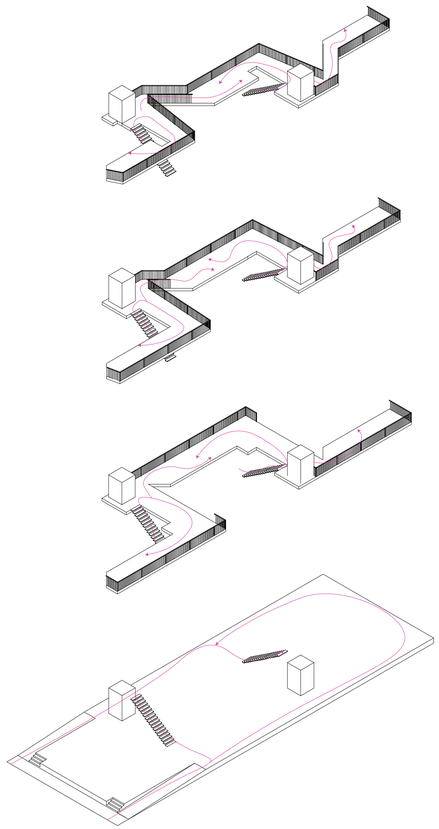

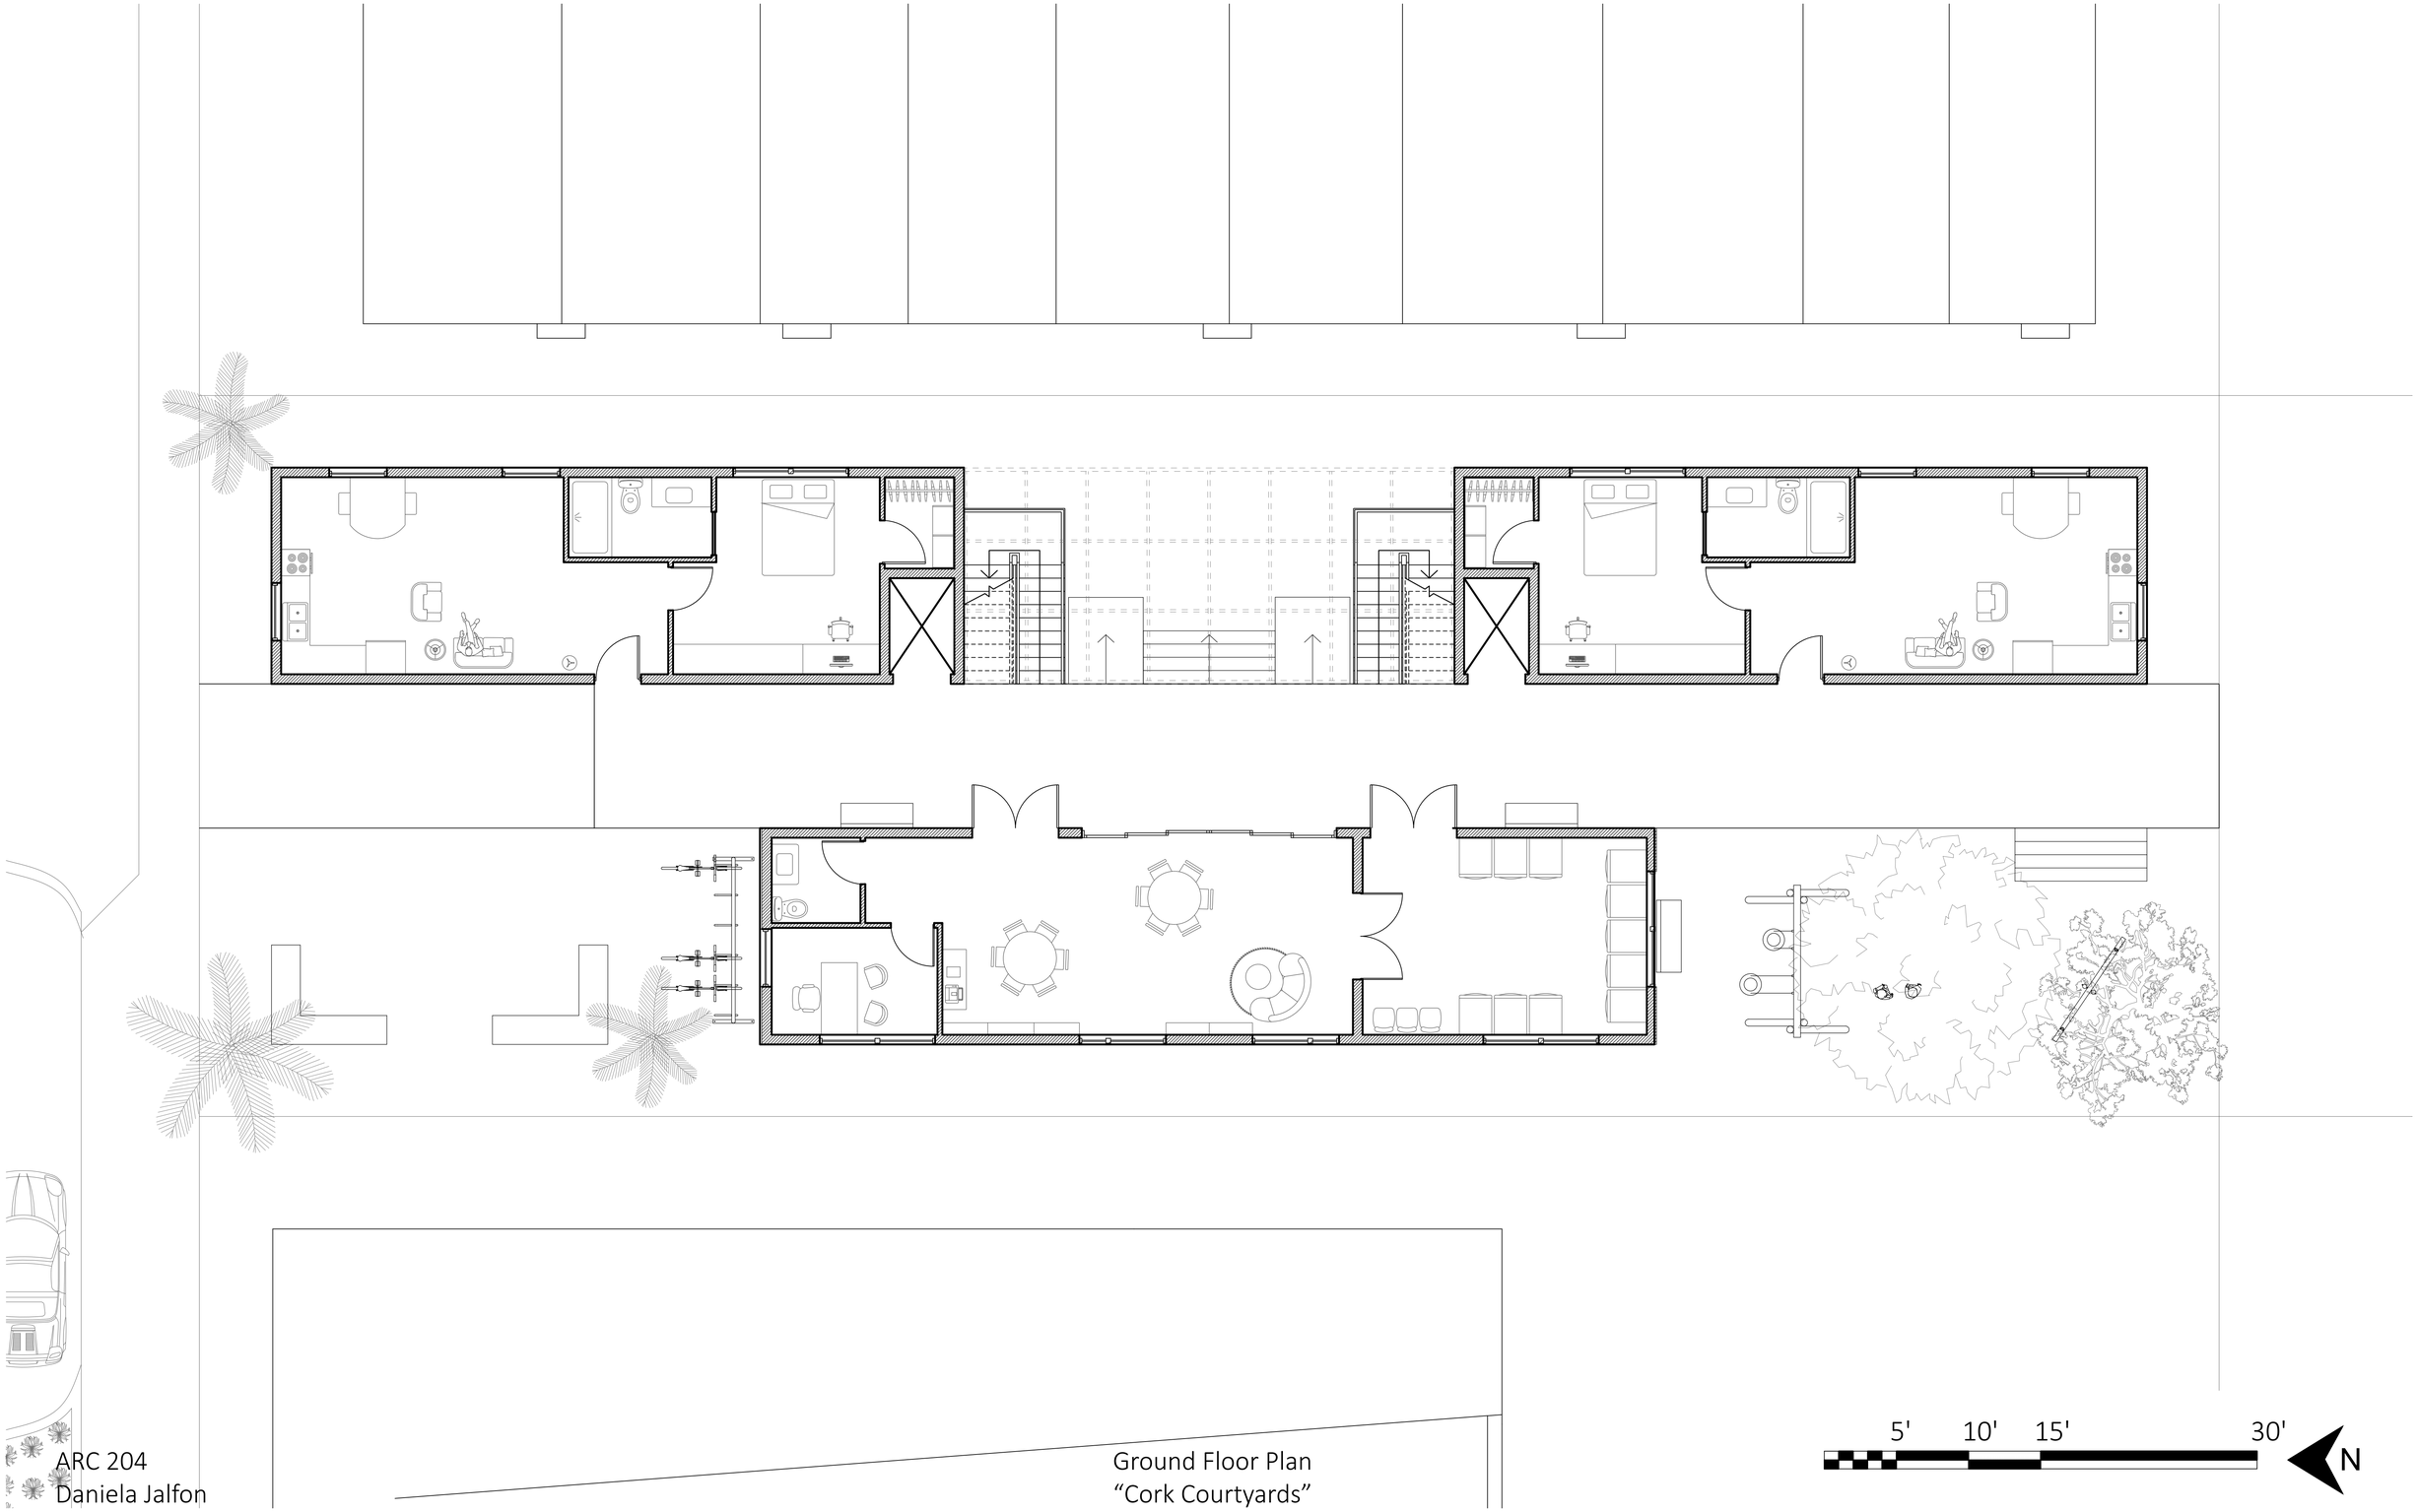

ARC 204
Daniela Jalfon

Ground Floor Plan
"Cork Courtyards"

Term Spring 2021

Class ARC 204 **Section** 21

Enrolled Students

Print this Page

Acosta,Lilly

Chinchilla,Juan Jose

Fleites,Mariana

Harper,Alexander Kennedy

Jones,Alexandria Elizabeth

Kaelin,Tarynn

Lowen,Blaise

Marques,Sidney

Santos Ortiz,Carlos Enrique

Washington,Kevan Michael

Wee,Kailyn

Yonas,Emmaus

You may use these photos to support your teaching (e.g., confirm attendance, match names and faces, etc.), but because they are part of the students' educational records, they must remain confidential at all times (i.e., secure location, not accessible to unauthorized persons). Photos are not to be shared with others in any format, including members of the class. If printed, shred all paper copies when you no longer need them.